

Annexure 6a

Site Plans for Phase 1



THIS DRAWING IS THE CONFIDENTIAL PROPERTY OF CAPEX PROJECTS AND MAY NOT BE DISCLOSED TO A THIRD PARTY. COPIES OR REPRODUCTIONS IN WHOLE OR IN PART WITHOUT THE WRITTEN PERMISSION OF CAPEX PROJECTS. THIS DRAWING IS NOT VALID UNLESS SIGNED BY THE PERSON INDICATED IN THE SPACE ALLOCATED FOR APPROVAL.

GENERAL NOTES


- * ALL BUILDING WORK AND BUILDING REQUIREMENTS ARE TO BE CARRIED OUT IN STRICT ACCORDANCE WITH THE REQUIREMENTS OF THE NATIONAL BUILDING REGULATIONS AND BUILDING STANDARDS ACT (No. 107 OF 1977).
- * THIS DRAWING IS NOT TO BE SCALED. USE FIGURED DIMENSIONS ONLY.
- * ALL DIMENSIONS INCLUDE STELLS ETC. TO BE CHECKED ON SITE BEFORE ANY WORK IS COMMENCED.
- * ANY DISCREPANCIES, QUERIES, ETC. RELATED TO THIS DRAWING ARE TO BE REFERRED TO CAPEX PROJECTS BEFORE ANY WORK IS COMMENCED.
- * REINFORCED CONCRETE AND STRUCTURAL STEEL WORK IS TO BE IN ACCORDANCE WITH THE STRUCTURAL ENGINEERS DESIGN AND SPECIFICATIONS.

DRAINAGE NOTES

- * ALL DRAINAGE RUNS TO BE ACCESSIBLE ALONG THEIR ENTIRE LENGTH.
- * V.P.I. TO BE CARRIED UP TO 2m ABOVE ANY WINDOW OR DOOR OPENING IN THE BUILDING OR ANY OTHER BUILDING WITHIN A DISTANCE OF 5m.
- * INSPECTION EYES (a/v) TO BE PROVIDED AT ALL RUNS AND JUNCTIONS OF SOIL AND WASTE PIPES.
- * ROOFING EYES (a/v) TO BE PROVIDED AT HEADS OF DRAINS AND AT A MAXIMUM OF 50m SPACINGS ALONG RUNS OF DRAINS.
- * MANHOLE COVERS TO BE PROVIDED AT GROUND LEVEL FOR UN-BELOW PAVING.
- * RESEAL TOWNS TO BE PROVIDED TO ALL WASTE FITTINGS.
- * SOIL WASTE DRAINS PASSING UNDER BUILDING TO BE ENCASED IN 150mm CONCRETE ALL ROUND AND BE PROVIDED WITH 1:4 V. AS CLOSE TO THE BUILDING AS POSSIBLE AT BOTH ENDS.
- * SOIL WASTE PIPES HAVING A VERTICAL DROP EXCEEDING 1200mm TO THE MAIN DRAIN TO BE ANTI-VIBRATED.
- * ALL BRANCH DRAINS EXCEEDING 6m IN LENGTH TO BE VENTED.
- * UPVC PIPES ARE TO BE LAID IN ACCORDANCE WITH THE MANUFACTURERS TECHNICAL SPECIFICATIONS.

FIRE DEPARTMENT'S REQUIREMENTS

- * ALL WORK IS TO COMPLY WITH SABS 400.
- * ALL EXTINGUISHERS TO BE RETALLED IN ACCORDANCE WITH SABS 9103.
- * FIRE REELS TO BE RETALLED IN ACCORDANCE WITH SABS 941.
- * FIRE EXTINGUISHERS TO BE HAND ON PURPOSE WARE HOUSES AND LOCATED IN SECURE PORTIONS AS INDICATED ON PLAN.
- * CLASS "B" FIRE EXTINGUISHERS TO BE HAND ON PURPOSE WARE HOUSES AND LOCATED IN SECURE PORTIONS AS INDICATED ON PLAN.
- * APPROVED SELF CLOSING OR AUTOMATIC CLOSING DEVICES.
- * STRUCTURAL BUILDINGS AND COMPONENTS TO COMPLY WITH ITT.
- * FIRE EXIT DOORS ARE TO BE FITTED WITH EMERGENCY EXIT LOCKSETS.
- * SYMBOLIC SAFETY SIGNS TO BE IN ACCORDANCE WITH SABS. CODE 1186 AND POSITIONED AS REQUIRED BY THE FIRE DEPARTMENT.

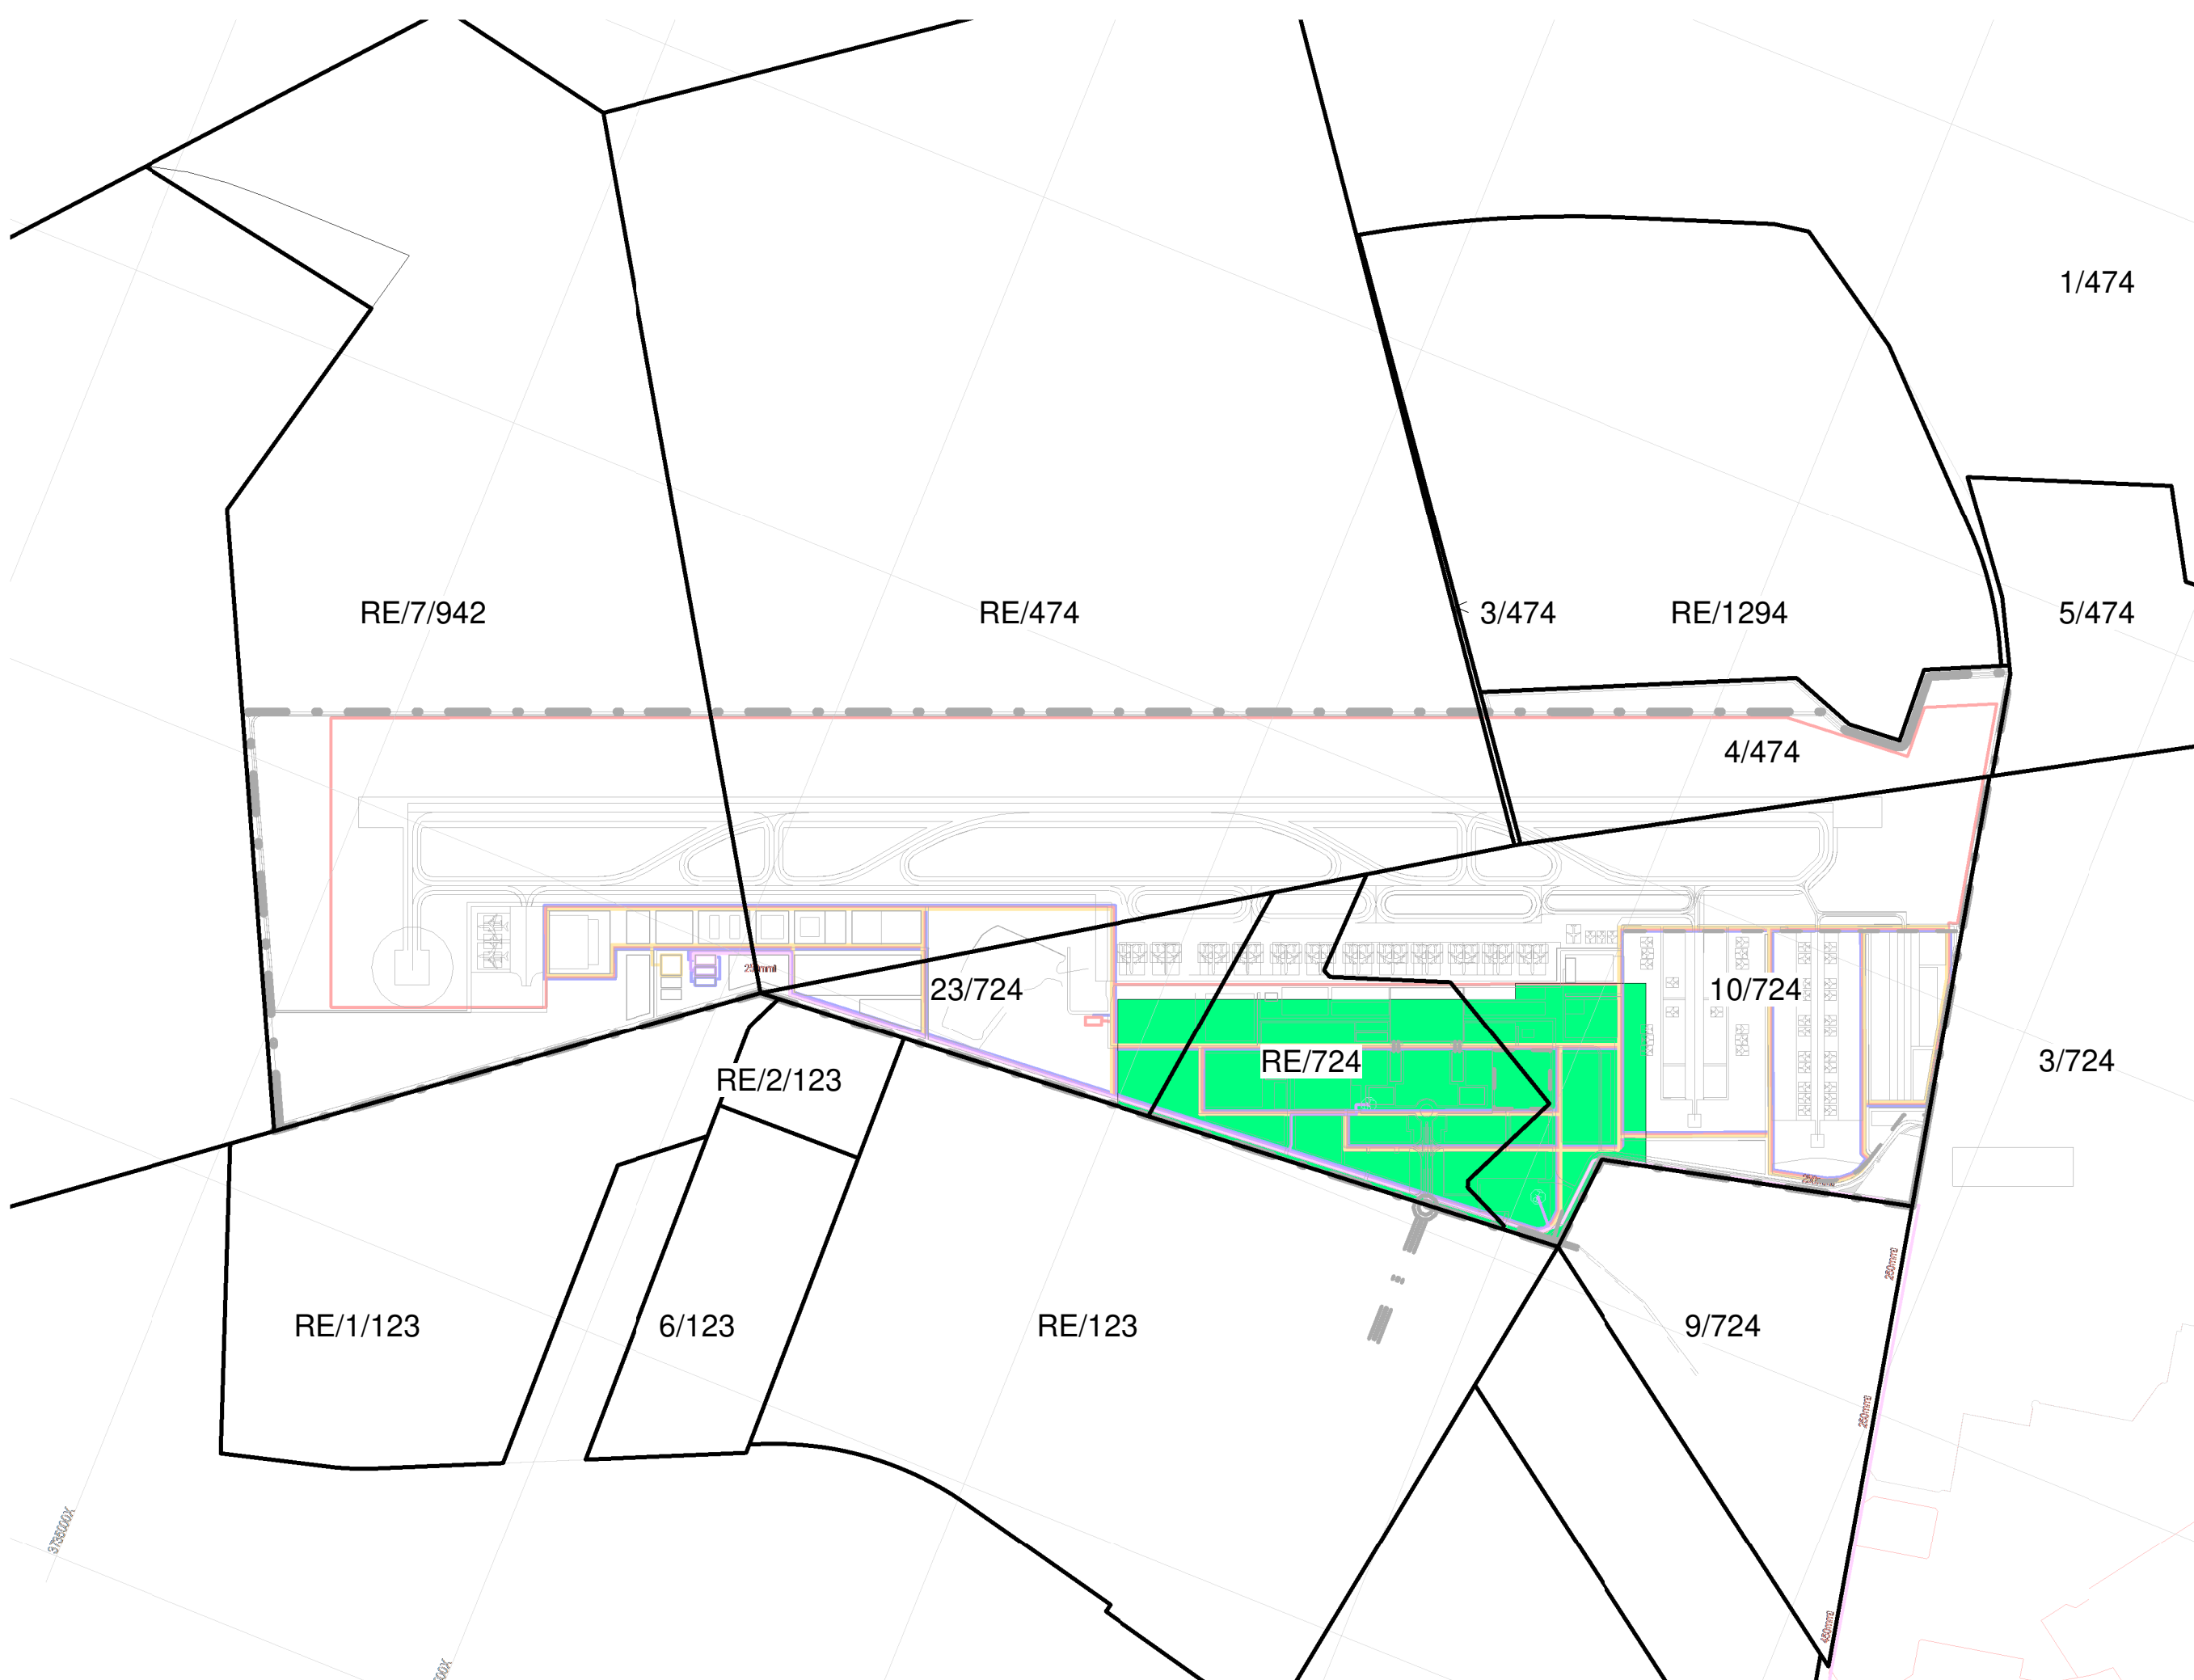

Key Plan - AIRPORT TERMINAL PRECINCT PHASE 1

SITE PLAN AIRPORT TERMINAL PRECINCT PHASE 1

56.54 ha

PHASE 1 - TERMINAL PRECINCT		
Name	Occupancy	Area
00	LANDSCAPED AREA	16538 m²
A01	PASSENGER TERMINAL BUILDING	13979 m²
A02.1	CAR RENTAL	1725 m²
A02.2	CAR RENTAL	11666 m²
A04.1	PUBLIC TRANSPORT	7516 m²
A04.2	PICK UP & DROP OFF	5569 m²
A08.1	PARKING	1827 m²
A08.2	PARKING	19515 m²
A08.3	PARKING	19590 m²
A08.4	PARKING	13469 m²

PHASE 1 - TERMINAL PRECINCT		
Name	Occupancy	Area
B09.2	GSE STAGING	3819 m²
B11.2	CARGO	17436 m²
B11.3	CARGO	14043 m²
C09	ENERGY CENTRE	3250 m²
C11.1	AS SS	600 m²

PHASE 1 - TERMINAL PRECINCT		
Name	Occupancy	Area
C11.2	LS SS	600 m²
E01.1	AIRPORT USE: HOTEL 1	2623 m²
E04.4	AIRPORT USE	9144 m²
E04.5	AIRPORT USE	9342 m²
E04.6	AIRPORT USE	19563 m²
E04.9	AIRPORT USE	3819 m²
E.1	AERO VINTAGE	1999 m²
E.2	RESTAURANT	1999 m²
F01	SERVICE STATION	9075 m²

MRO
FBO
GA
GSE
ARFF
FATO
WTWP/WTWW
RDTS
PAPI

Maintenance Repairs and Operations
Fixed Based Operators
General Aviation
Ground Support Equipment
Aircraft Rescue and Firefighting
Final Approach and Take-off (Helipad)
Wastewater Treatment Plant / Works
Remote Digital Control Tower System
Precision Approach Path Indicator

0 For Submission 2024-06-01



CLIENT

CAPE WINELANDS AERO

Client

Engineer

Registration NO. Designer

CLIENT CAPE WINELANDS AIRPORT (Pty) Ltd

TITLE SITE PLAN TERMINAL PRECINCT PHASE 1

DRAWING CWA - SITE PLANS

SIZE A0

DATE 2024-06-01

SCALE As indicated

DATE 2024-06-01

DATE 2024-06-01

THIS DRAWING IS THE CONFIDENTIAL PROPERTY OF CAPEX PROJECTS AND MAY NOT BE DISCLOSED TO A THIRD PARTY. COPIES OR REPRODUCTIONS IN WHOLE OR IN PART WITHOUT THE WRITTEN PERMISSION OF CAPEX PROJECTS. THIS DRAWING IS NOT VALID UNLESS SIGNED BY THE PERSON INDICATED IN THE SPACE ALLOCATED FOR APPROVAL.

GENERAL NOTES



- * ALL BUILDING WORK AND BUILDING REQUIREMENTS ARE TO BE CARRIED OUT IN STRICT ACCORDANCE WITH THE REQUIREMENTS OF THE NATIONAL BUILDING REGULATIONS AND BUILDING ENDSORS ACT (No 107 OF 1977).
- * THIS DRAWING IS NOT TO BE SCALED. USE FIGURED DIMENSIONS ONLY.
- * ALL DIMENSIONS INCLUDE STELLS ETC. TO BE CHECKED ON SITE BEFORE ANY WORK IS COMMENCED.
- * ANY DISCREPANCIES, QUERIES, ETC. RELATED TO THIS DRAWING ARE TO BE REFERRED TO CAPEX PROJECTS BEFORE ANY WORK IS COMMENCED.
- * REINFORCED CONCRETE AND STRUCTURAL STEELWORK IS TO BE IN ACCORDANCE WITH THE STRUCTURAL ENGINEERS DESIGN AND SPECIFICATIONS.

DRAINAGE NOTES

- * ALL DRAINAGE RUNS TO BE ACCESSIBLE ALONG THEIR ENTIRE LENGTH.
- * V.P.'S TO BE CARRIED UP TO 5m ABOVE ANY WINDOW OR DOOR OPENING IN THE BUILDING OR ANY OTHER BUILDING WITHIN A DISTANCE OF 5m.
- * INSPECTION EYES (x 1/4") TO BE PROVIDED AT ALL RUNS AND JUNCTIONS OF SOIL AND WASTE PIPES.
- * FLOORING EYES (x 1/4") TO BE PROVIDED AT HEADS OF DRAINS AND AT A MAXIMUM OF 5m SPACINGS ALONG RUNS OF DRAINS.
- * MANHOLE COVERS TO BE PROVIDED AT GROUND LEVEL FOR UN-BELOW PAVING.
- * RESEAL TRAPS TO BE PROVIDED TO ALL WASTE FITTINGS.
- * SOIL INTERDRAINS PASSING UNDER BUILDING TUBE ENCASED IN 150mm CONCRETE ALL ROUND AND BE PROVIDED WITH 1:4% AS CLOSE TO THE BUILDING AS POSSIBLE AT BOTH ENDS.
- * SOIL WASTE PIPES HAVING A VERTICAL DROP EXCEEDING 1200mm TO THE MAIN DRAIN TO BE ANTI-SIPHONED.
- * ALL BRANCH DRAINS EXCEEDING 6m IN LENGTH TO BE VENTED.
- * UPVC PIPES ARE TO BE LAID IN ACCORDANCE WITH THE MANUFACTURERS TECHNICAL SPECIFICATIONS.

FIRE DEPARTMENT'S REQUIREMENTS

- * ALL WORK IS TO COMPLY WITH SABS 400.
- * ALL EXTINGUISHERS TO BE RETALLED IN ACCORDANCE WITH SABS 500.
- * FIRE HOSE REELS TO BE RETALLED IN ACCORDANCE WITH SABS 540.
- * HYDRANTS TO BE INSTALLED IN ACCORDANCE WITH SABS 1 (PART 1).
- * PORTABLE FIRE EXTINGUISHERS TO BE HAND ON PURPOSE MADE BRANDS AND LOCATED IN SECURE PORTIONS AS INDICATED ON PLAN.
- * CLASS "B" FIRE DOORS TO COMPLY WITH SABS 150 AND TO BE FITTED WITH APPROVED SELF CLOSING OR AUTOMATIC CLOSING DEVICES.
- * STRUCTURAL FLASHINGS AND COMPONENTS TO COMPLY WITH ITT.
- * FIRE EXIT DOORS ARE TO BE FITTED WITH EMERGENCY EXIT LOCKSETS.
- * SYMBOLIC SAFETY SIGNS TO BE IN ACCORDANCE WITH S.A.B.S. CODE 1186 AND POSITIONED AS REQUIRED BY THE FIRE DEPARTMENT.

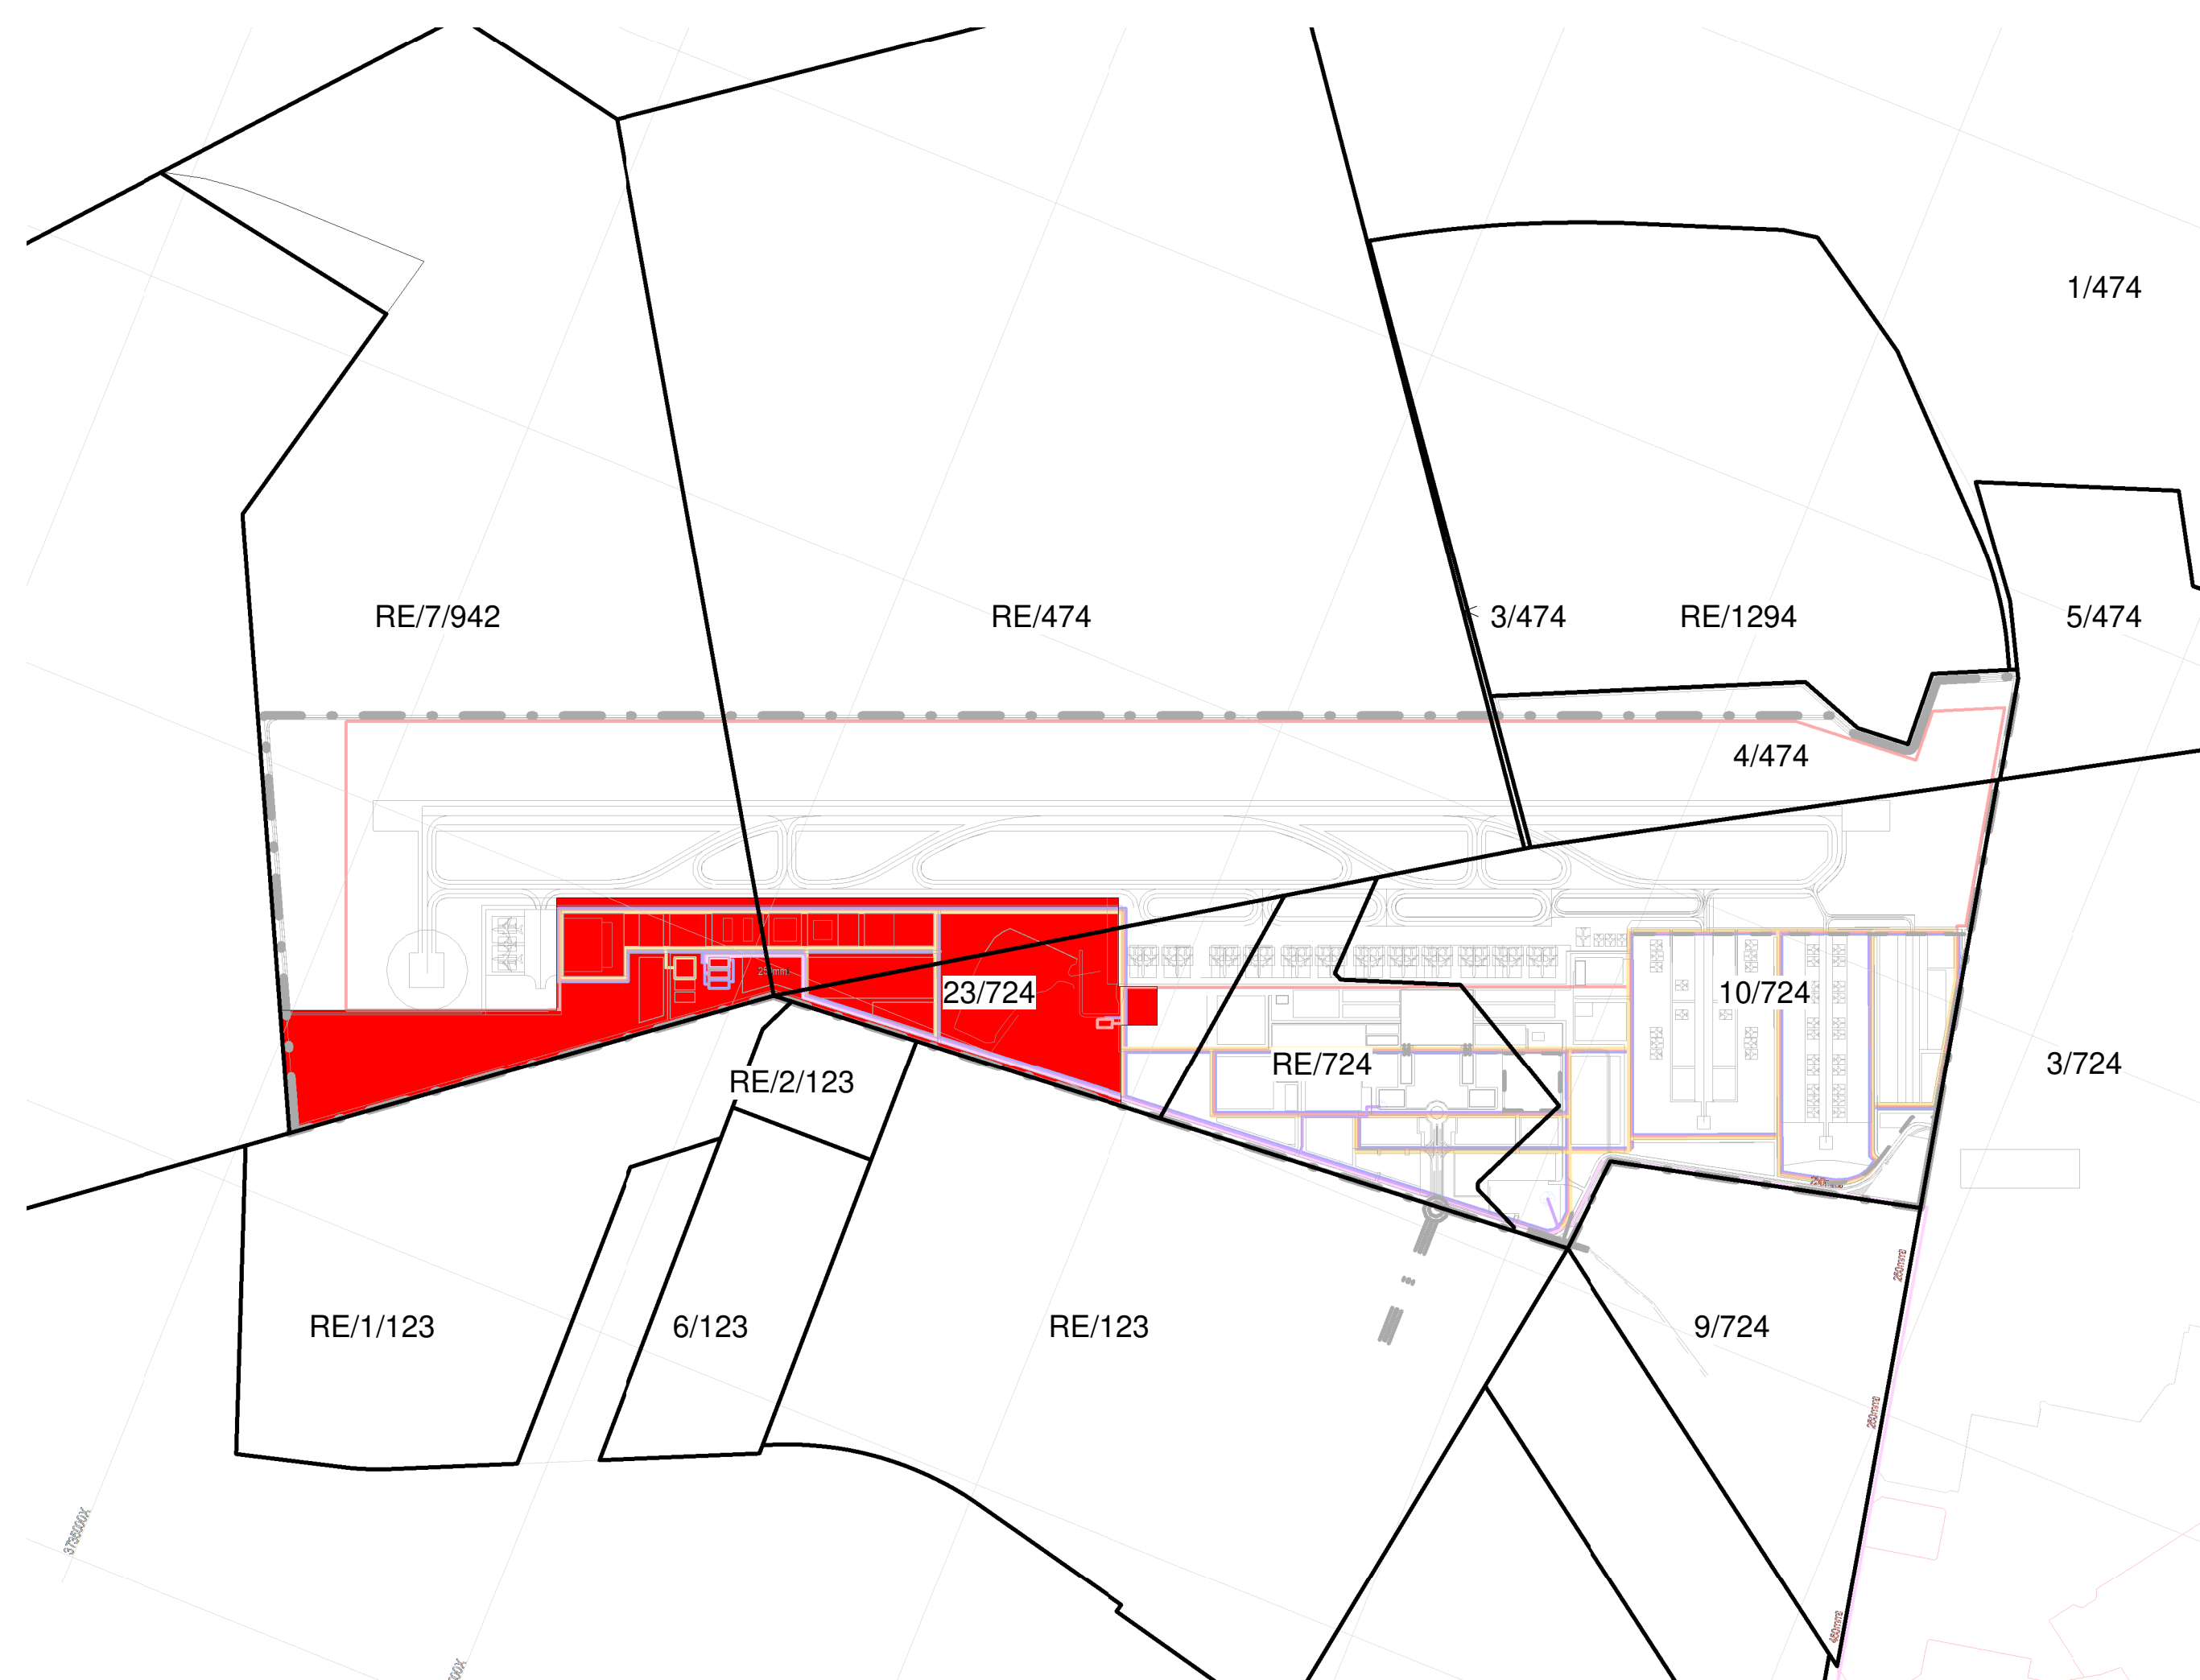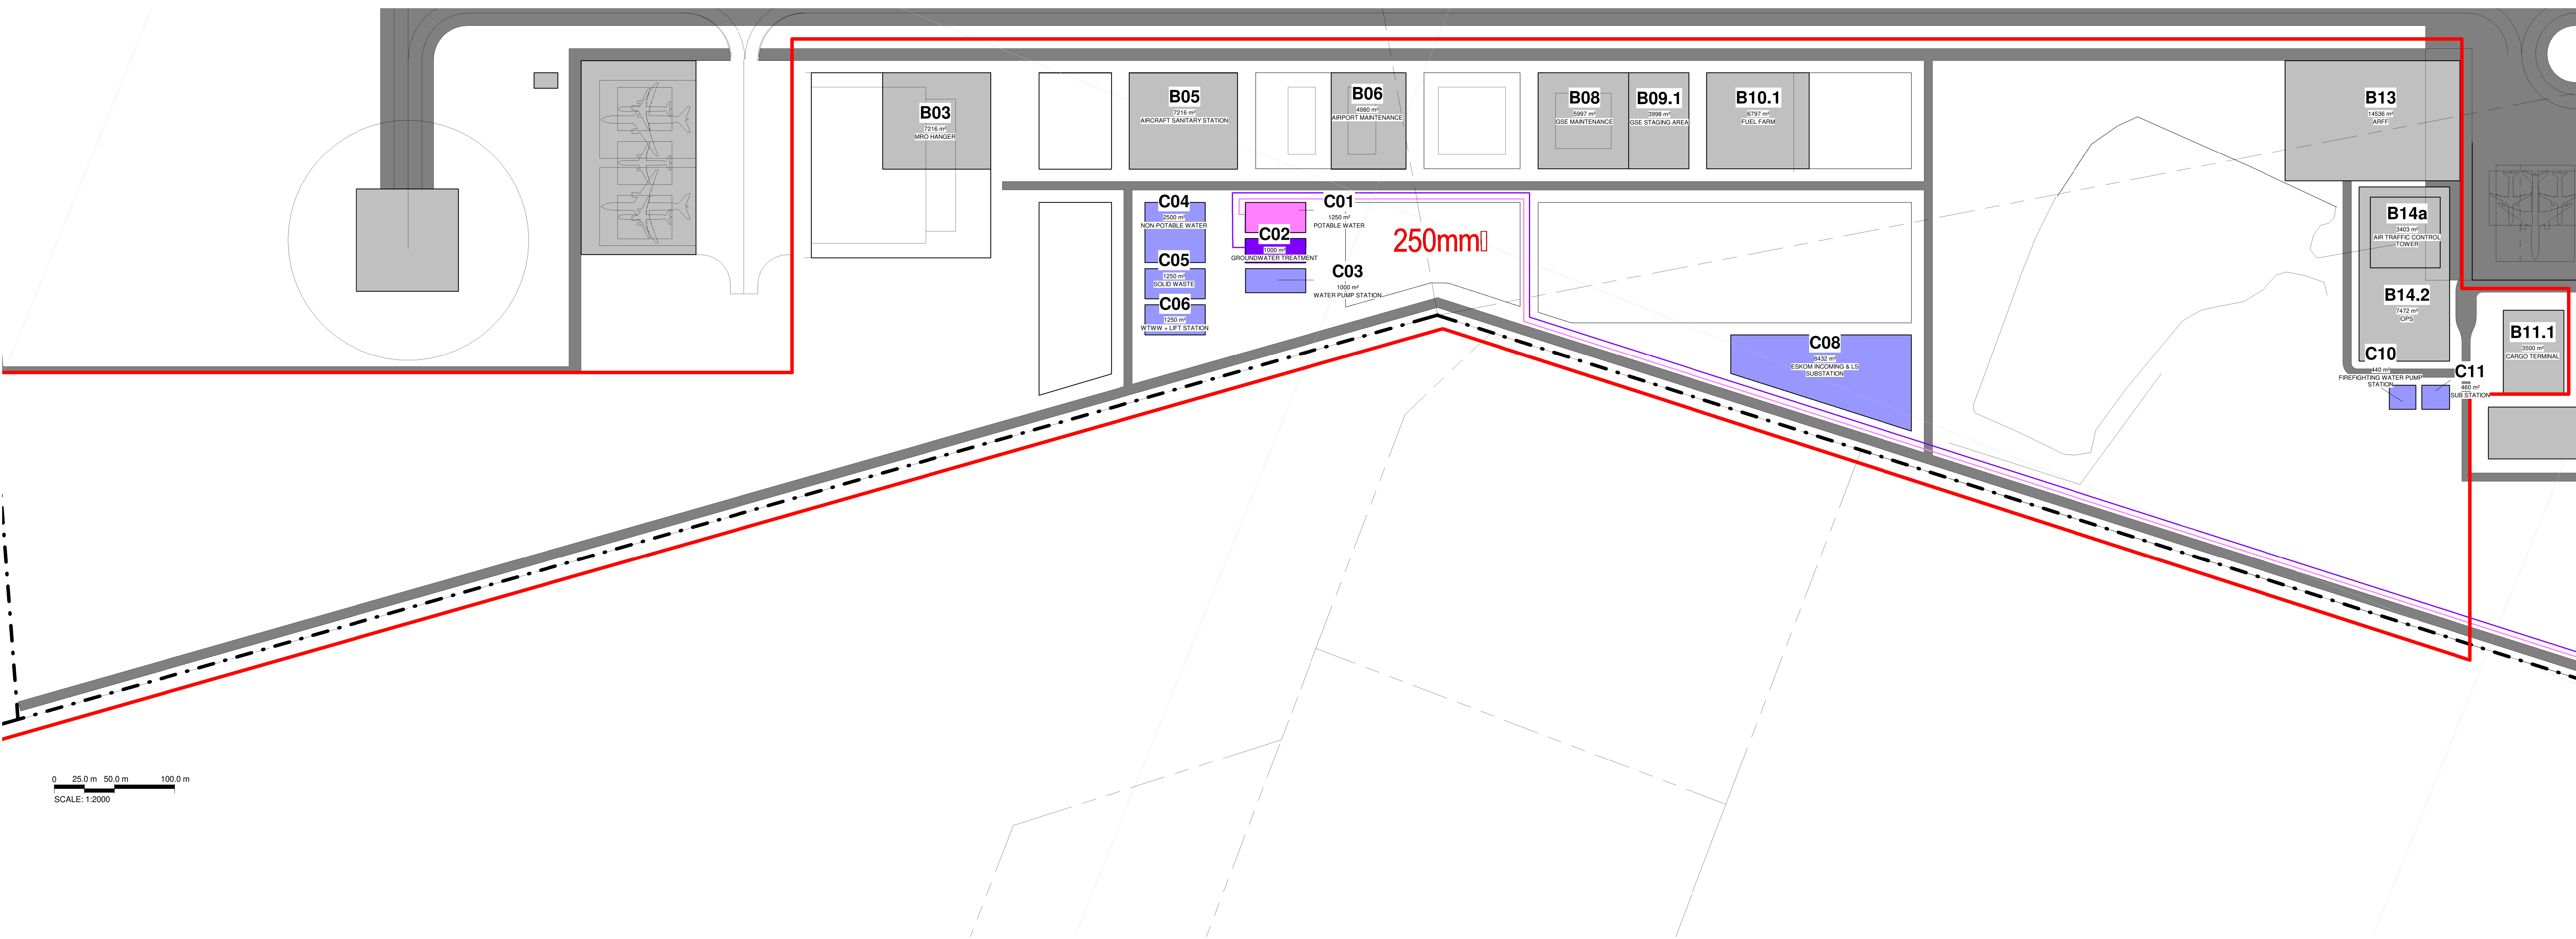

Key Plan - SERVICES PRECINCT PHASE 1

SITE PLAN SERVICES PRECINCT PHASE 1

64.49 ha

PHASE 1 - SERVICES		
Name	Occupancy	Area
B03	MRO HANGER	7216 m²
B05	AIRCRAFT SANITARY STATION	7216 m²
B06	AIRPORT MAINTENANCE	4980 m²
B07	CATERING BUILDING	Not Placed
B08	GSE MAINTENANCE	5997 m²
B09.1	GSE STAGING AREA	3998 m²
B10.1	FUEL FARM	6797 m²
B10.2	FUEL FARM	Not Placed
B11.1	CARGO TERMINAL	3500 m²
B13	ARFF	14536 m²
B14.2	OPS	7472 m²
B14a	AIR TRAFFIC CONTROL TOWER	3403 m²
B24.1	SUB STATION	260 m²

PHASE 1 - SERVICES		
Name	Occupancy	Area
C01	POTABLE WATER	1250 m²
C02	GROUNDWATER TREATMENT	1000 m²
C03	WATER PUMP STATION	1000 m²
C04	NON-POTABLE WATER	2500 m²
C05	SOLID WASTE	1250 m²
C06	WTPW + LIFT STATION	1250 m²
C08	ESKOM INCOMING & LS SUBSTATION	8432 m²
C10	FIREFIGHTING WATER PUMP STATION	440 m²
C11	SUB STATION	460 m²
E04.14	AIRPORT USE	Not Placed
E04.15	AIRPORT USE	Not Placed

MRO
FBO
GA
GSE
ARFF
FATO
WTPW/WTPW
RDTS
PAPI

Maintenance Repairs and Operations
Fixed Based Operators
General Aviation
Ground Support Equipment
Aircraft Rescue and Firefighting
Final Approach and Take-off (Helipad)
Wastewater Treatment Plant / Works
Remote Digital Control Tower System
Precision Approach Path Indicator

0 For Submission 2024-06-01

Rev Description Revision Date



CLIENT

CAPE WINELANDS AIRPORT (Pty) Ltd

TITLE

SITE PLAN SERVICES PRECINCT PHASE 1

DRAWING CWA - SITE PLANS

Client Designer

Engineer Registration No. SACAP No.

Client CAPE WINELANDS AIRPORT (Pty) Ltd

Title SITE PLAN SERVICES PRECINCT PHASE 1

Drawing CWA - SITE PLANS

Size A0 Date 2024-06-01 Rev 0

Scale As Indicated Date 2024-06-01 Drawing No. CWA-0001

THIS DRAWING IS THE CONFIDENTIAL PROPERTY OF CAPEX PROJECTS AND MAY NOT BE DISCLOSED TO A THIRD PARTY. COPIES OR REPRODUCTIONS IN WHOLE OR IN PART WITHOUT THE WRITTEN PERMISSION OF CAPEX PROJECTS. THIS DRAWING IS NOT VALID UNLESS SIGNED BY THE PERSON INDICATED IN THE SPACE ALLOCATED FOR APPROVAL.

GENERAL NOTES

- * ALL BUILDING WORK AND BUILDING REQUIREMENTS ARE TO BE CARRIED OUT IN STRICT ACCORDANCE WITH THE REQUIREMENTS OF THE NATIONAL BUILDING REGULATIONS AND BUILDING ENDS (NBS) OF 1977.
- * THIS DRAWING IS NOT TO BE SCALED. USE FIGURED DIMENSIONS ONLY.
- * ALL DIMENSIONS INCLUDE STEPS, ETC. TO BE CHECKED ON SITE BEFORE ANY WORK IS COMMENCED.
- * ANY DISCREPANCIES, QUERIES, ETC. RELATED TO THIS DRAWING ARE TO BE REFERRED TO CAPEX PROJECTS BEFORE ANY WORK IS COMMENCED.
- * REINFORCED CONCRETE AND STRUCTURAL STEEL WORK IS TO BE IN ACCORDANCE WITH THE STRUCTURAL ENGINEERS DESIGN AND SPECIFICATIONS.

DRAINAGE NOTES


- * ALL DRAINAGE RUNS TO BE ACCESSIBLE ALONG THEIR ENTIRE LENGTH.
- * P.V.P. TO BE CARRIED UP TO 2m ABOVE ANY WINDOW OR DOOR OPENING IN THE BUILDING ON ANY OTHER BUILDING WITHIN A DISTANCE OF 5m.
- * INSPECTION EYES (1/4" x 1/4") TO BE PROVIDED AT ALL RUNS AND JUNCTIONS OF SOL AND WASTE PIPES.
- * ROOFING EYES (1/4" x 1/4") TO BE PROVIDED AT HEADS OF DRAINS AND AT A MAXIMUM OF 5m SPACES ALONG RUNS OF DRAINS.
- * MANHOLE COVERS TO BE PROVIDED AT GROUND LEVEL FOR ALL BELOW GROUND PIPING.
- * REEFER TRAPS TO BE PROVIDED TO ALL WASTE FITTINGS.
- * SOL WASTE DRAINS PASSING UNDER BUILDINGS TO BE ENCASED IN 150mm CONCRETE ALL ROUND AND BE PROVIDED WITH 1:4% AS CLOSE TO THE BUILDING AS POSSIBLE AT BOTH ENDS.
- * SOL WASTE PIPES HAVING A VERTICAL DROP EXCEEDING 1200mm TO THE MAIN DRAIN TO BE ANTI-VIBRATED.
- * ALL BRANCH DRAINS EXCEEDING 6m IN LENGTH TO BE VENTED.
- * UPVC PIPES ARE TO BE LAID IN ACCORDANCE WITH THE MANUFACTURERS TECHNICAL SPECIFICATIONS.

FIRE DEPARTMENT'S REQUIREMENTS

- * ALL WORK IS TO COMPLY WITH SABS 400.
- * ALL EXTINGUISHERS TO BE INSTALLED IN ACCORDANCE WITH SABS 500.
- * FIRE HOSE REELS TO BE INSTALLED IN ACCORDANCE WITH SABS 540.
- * PORTABLE FIRE EXTINGUISHERS TO BE HAND ON PURPOSE WAREHOUSES AND LOCATED IN SECURE PORTIONS AS INDICATED ON PLAN.
- * CLASS "B" FIRE DOORS TO COMPLY WITH SABS 150 AND TO BE FITTED WITH APPROVED SELF CLOSING OR AUTOMATIC CLOSING DEVICES.
- * STRUCTURAL BUILDINGS AND COMPONENTS TO COMPLY WITH SABS 117.
- * FIRE EXIT DOORS ARE TO BE FITTED WITH EMERGENCY EXIT LOCKSETS.
- * SYMBOLIC SAFETY SIGNS TO BE IN ACCORDANCE WITH SABS 118 AND POSITIONED AS REQUIRED BY THE FIRE DEPARTMENT.



49.10 ha

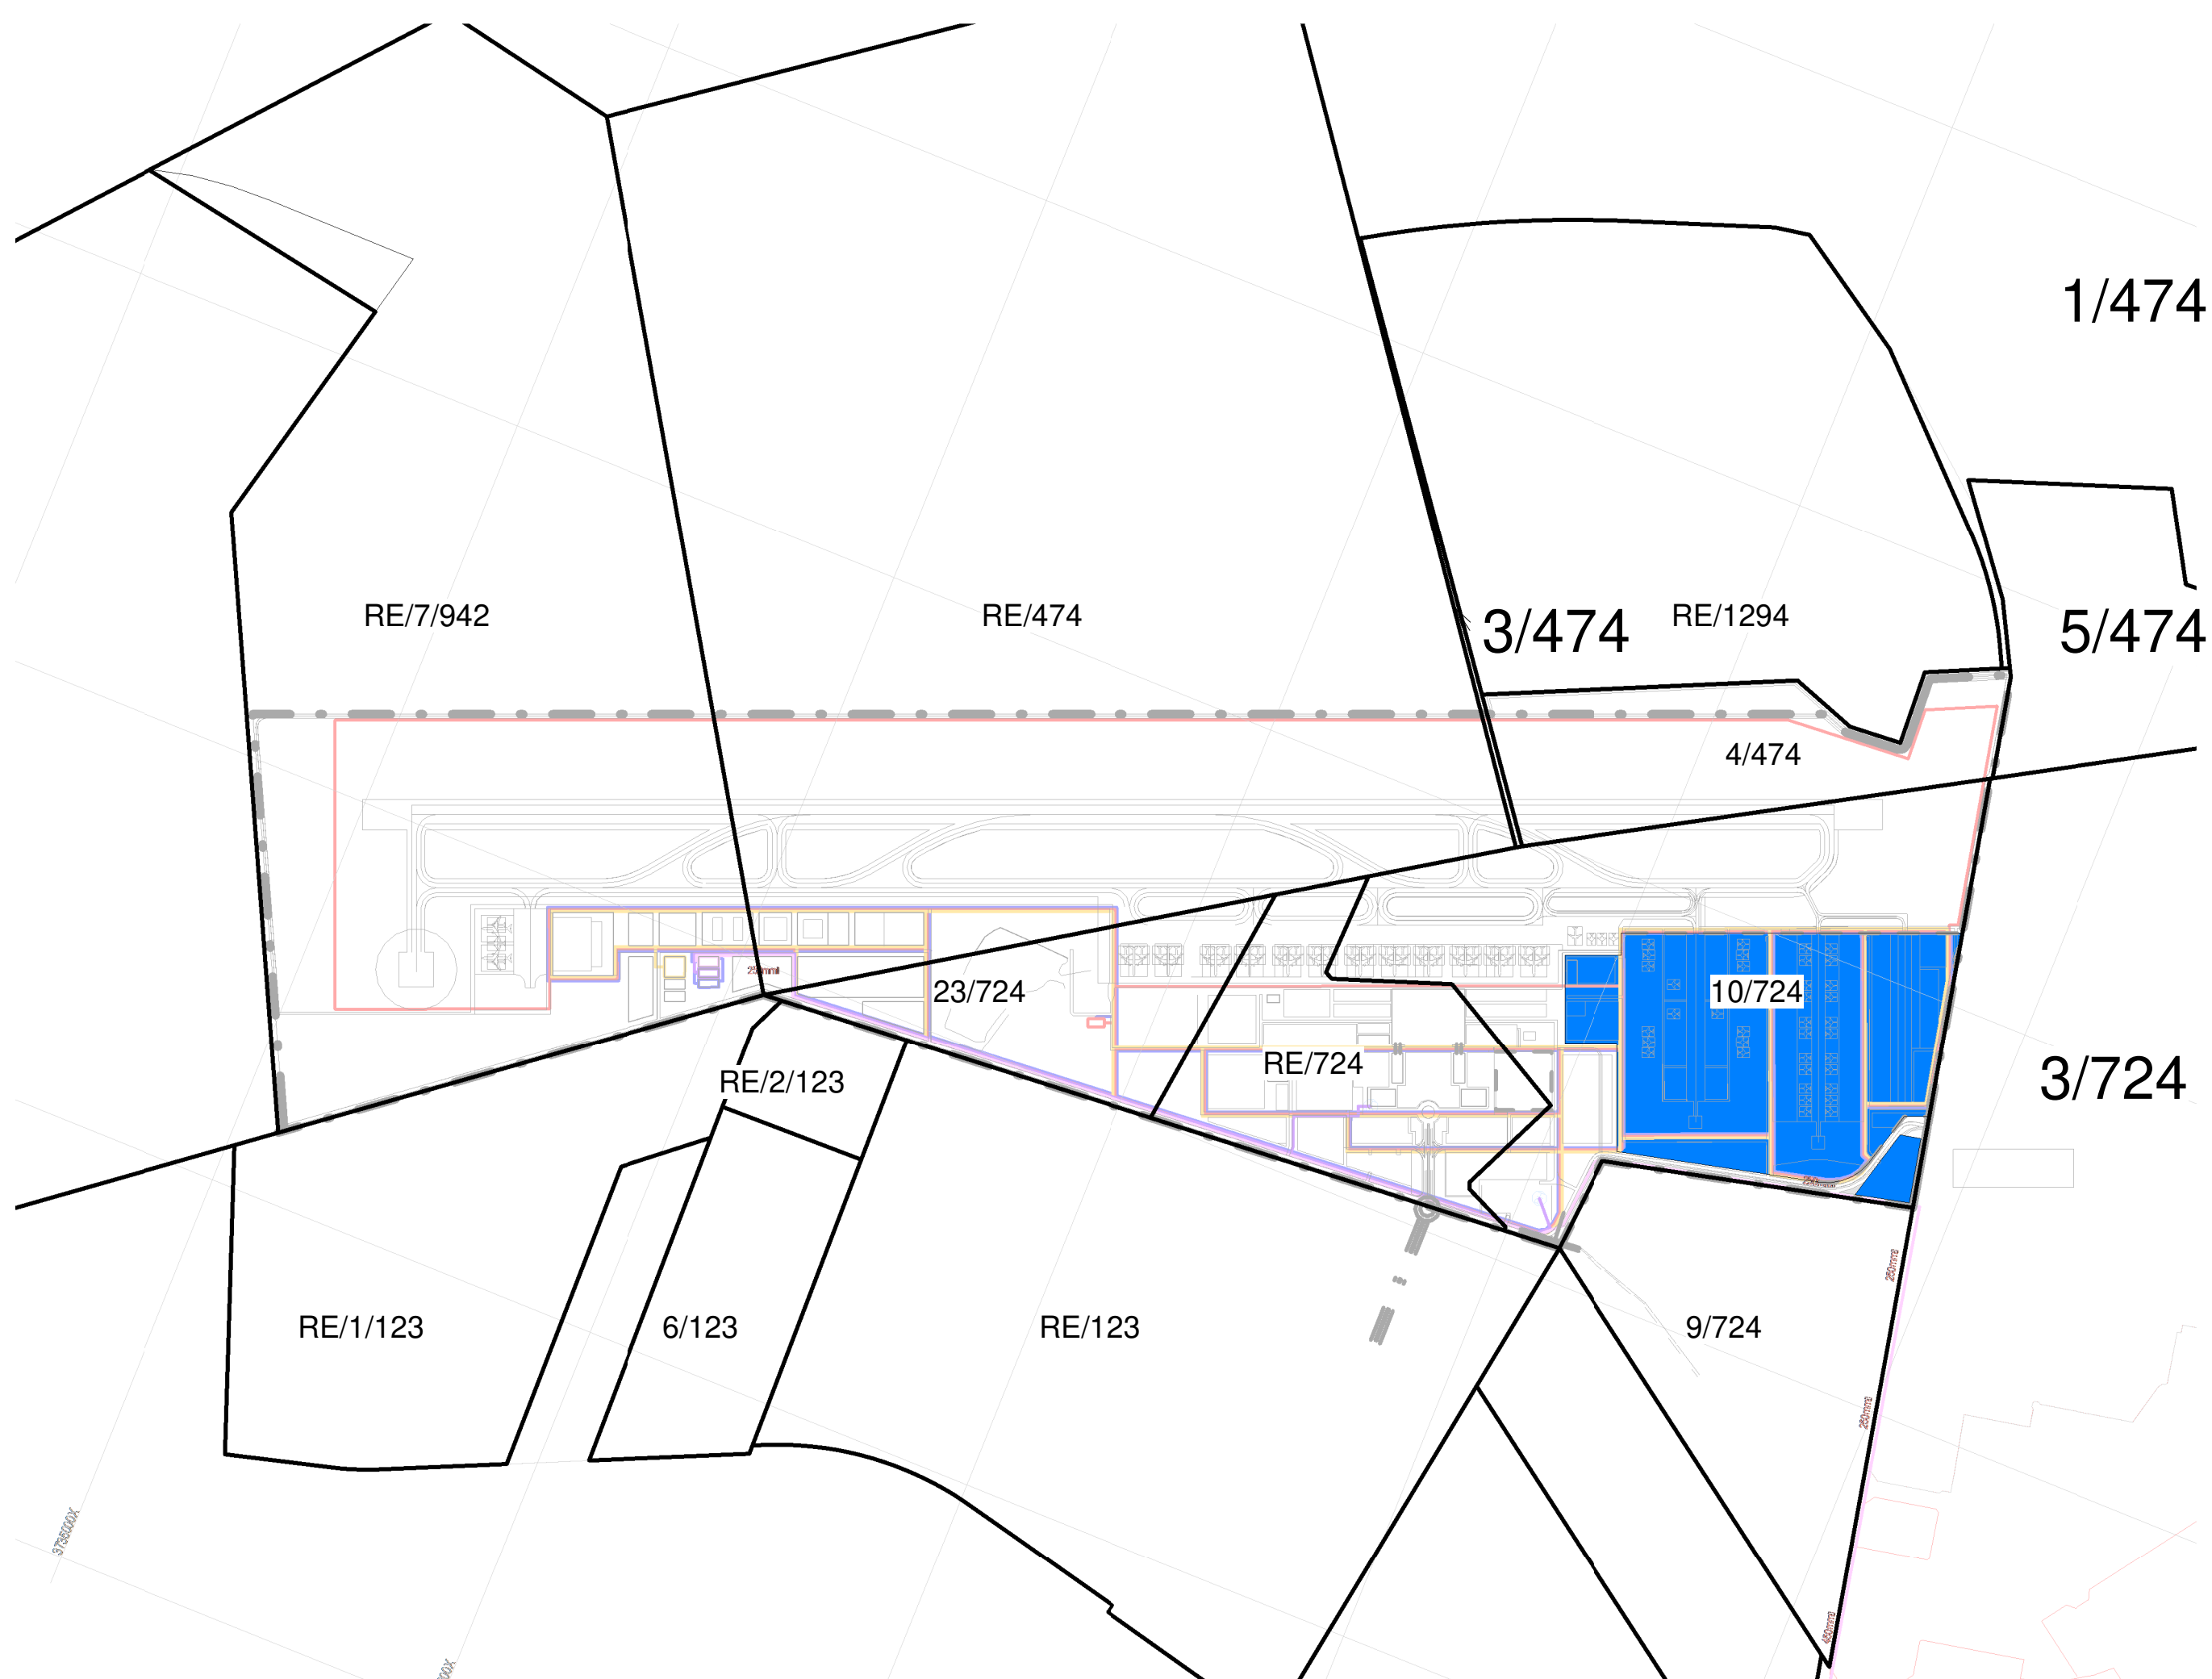

Key Plan - GENERAL AVIATION PRECINCT PHASE 1

MRO
FBO
GA
GSE
ARFF
FATO
WTP/WTTW
RDTS
PAPI

Maintenance Repairs and Operations
Fixed Based Operators
General Aviation
Ground Support Equipment
Aircraft Rescue and Firefighting
Final Approach and Take-off (Heliport)
Wastewater Treatment Plant / Works
Remote Digital Control Tower System
Precision Approach Path Indicator

PHASE 1 - GENERAL AVIATION

Name	Occupancy	Area
A03	GA/VIP/GOVERNMENT TERMINAL	6419 m ²
A08.5	PARKING	10753 m ²
A08.6	PARKING	2987 m ²
A10.1A	FBO 1	5787 m ²
A10.1B	FBO 1	1230 m ²
A10.2A	FBO 2	5787 m ²
A10.2B	FBO 2	1230 m ²
A10.3A	FBO 4	5787 m ²
A10.3B	FBO 4	1230 m ²
A10.4A	FBO 3	5798 m ²
A10.4B	FBO 3	1220 m ²
A11.1	GA HANGERS	3200 m ²
A11.2	GA HANGERS	3200 m ²
A11.3	GA HANGERS	3200 m ²
A11.4	GA HANGERS	3200 m ²
A11.5	GA HANGERS	3200 m ²
A11.6	GA HANGERS	3200 m ²
A11.7	GA HANGERS	3200 m ²
A11.8	GA HANGERS	3200 m ²
A11.9	GA HANGERS	3200 m ²
A11.10	GA HANGERS	3200 m ²
A11.11	GA HANGERS	4678 m ²
A11.12	GA HANGERS	4971 m ²
A11.13	GA HANGERS	8512 m ²
A16	GA CLUBHOUSE & FUELING	5204 m ²

PHASE 1 - GENERAL AVIATION


Name	Occupancy	Area
B11	SPECIAL CARGO FACILITY	1575 m ²
B14.1	OPS	1500 m ²
B17.1	ACCESS CONTROL	102 m ²
B17.2	ACCESS CONTROL	100 m ²
B17.3	ACCESS CONTROL	100 m ²

PHASE 1 - GENERAL AVIATION

Name	Occupancy	Area
E04.12	AIRPORT USE	6315 m ²
E04.13	AIRPORT USE	4636 m ²


PHASE 1 - GENERAL AVIATION

Name	Occupancy	Area
PH.1	HELIPORT	6220 m ²
PH.2	HELIPORT	6220 m ²
PH.3	HELIPORT	992 m ²
PH.4	HELIPORT	992 m ²
PH.5	HELIPORT	8938 m ²

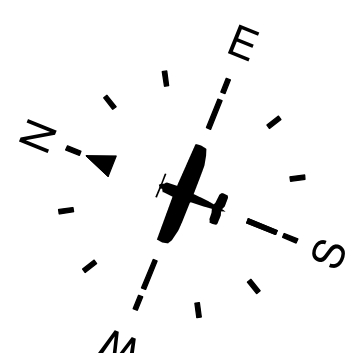

SITE PLAN GENERAL AVIATION PRECINCT PHASE 1

Drawn	For Submission	2024-06-01
Rev	Description	Revision Date
UNIT 10 First Floor BOERJAN BUSINESS PARK BOERJAN on Kelly & Bosbok street 2106 CAPEX PROJECTS Tel: 011 702 4269 9169		
CLIENT		
CLIENT		
Engineer	Registration No.	Designer
SACAP NO.		
CLIENT CAPE WINELANDS AIRPORT (Pty) Ltd		
TITLE SITE PLAN GENERAL AVIATION PRECINCT PHASE		
DRAWING CWA - SITE PLANS		
SIZE	DWG NO.	REV
A0	2024-3297 411	0
SCALE As indicated	DATE 2024-06-01	DRAWN BY CAPEX

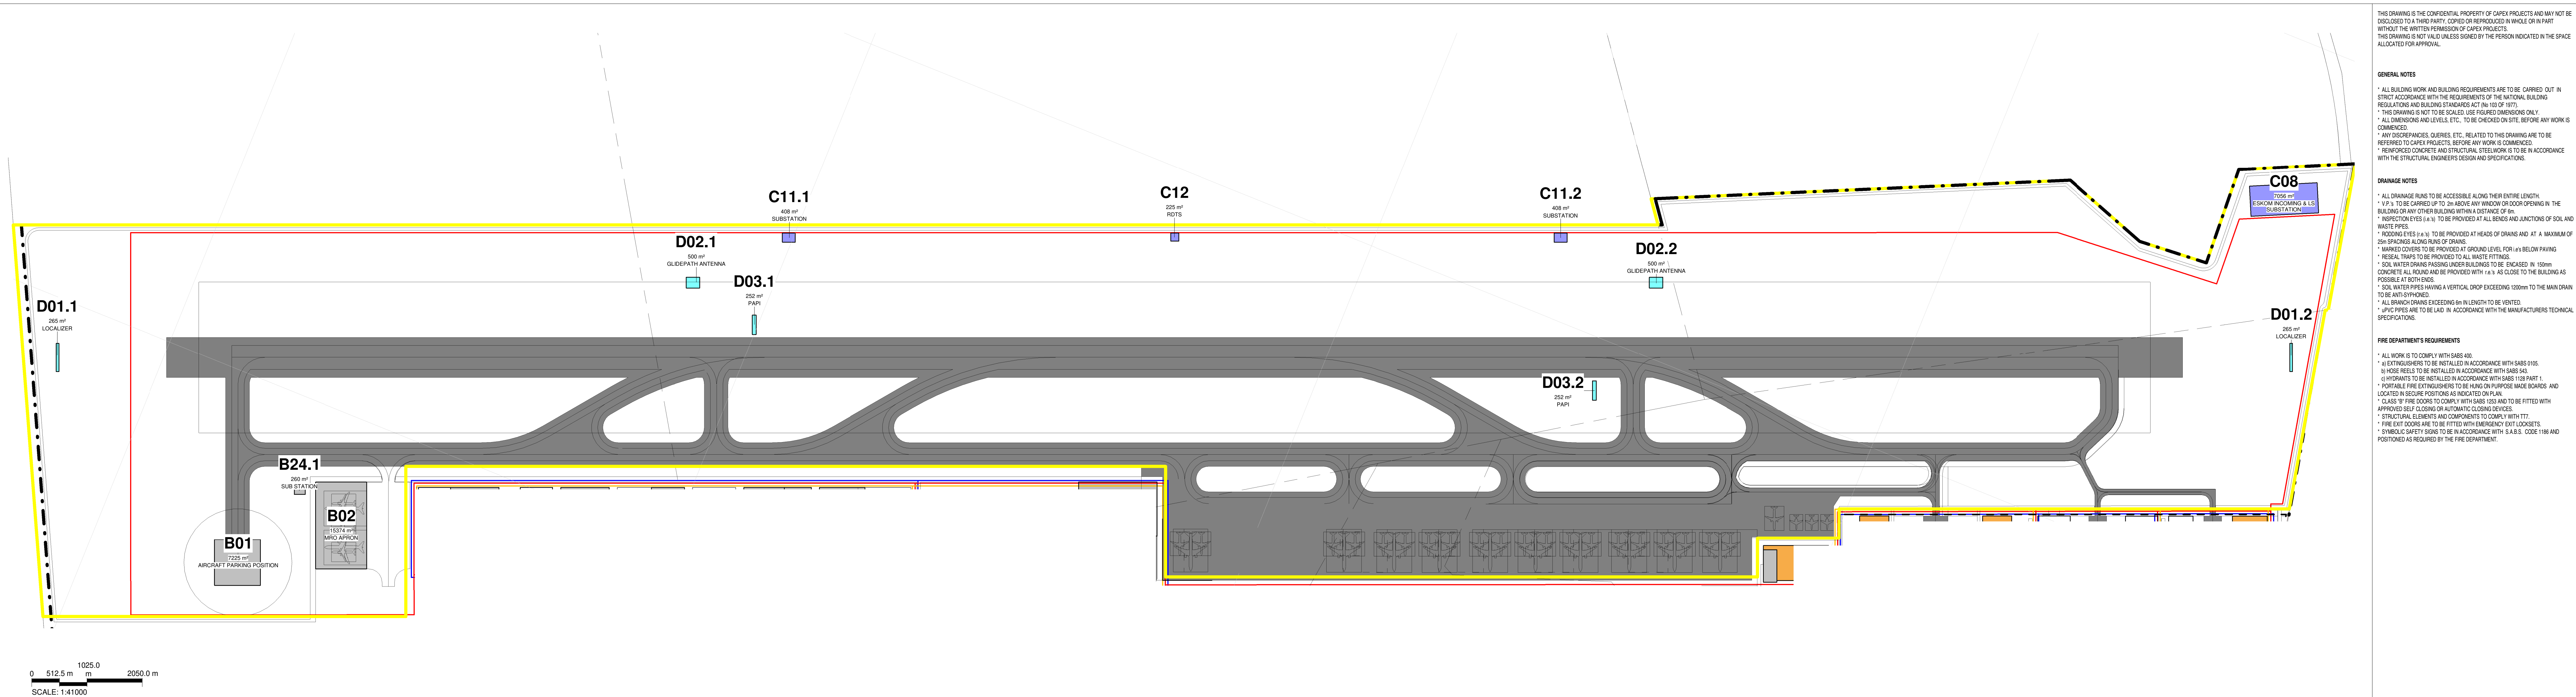

THIS DRAWING IS THE CONFIDENTIAL PROPERTY OF CAPEX PROJECTS AND MAY NOT BE DISCLOSED TO A THIRD PARTY. COPIES OR REPRODUCTIONS IN WHOLE OR IN PART WITHOUT THE WRITTEN PERMISSION OF CAPEX PROJECTS. THIS DRAWING IS NOT VALID UNLESS SIGNED BY THE PERSON INDICATED IN THE SPACE ALLOCATED FOR APPROVAL.

GENERAL NOTES

- * ALL BUILDING WORK AND BUILDING REQUIREMENTS ARE TO BE CARRIED OUT IN STRICT ACCORDANCE WITH THE REQUIREMENTS OF THE NATIONAL BUILDING REGULATIONS AND BUILDING ENDS/ST/17/17.
- * THIS DRAWING IS NOT TO BE SCALED. USE FIGURED DIMENSIONS ONLY.
- * ALL DIMENSIONS INCLUDE STELLS ETC. TO BE CHECKED ON SITE BEFORE ANY WORK IS COMMENCED.
- * ANY DISCREPANCIES, QUERIES, ETC. RELATED TO THIS DRAWING ARE TO BE REFERRED TO CAPEX PROJECTS BEFORE ANY WORK IS COMMENCED.
- * REINFORCED CONCRETE AND STRUCTURAL STEELWORK IS TO BE IN ACCORDANCE WITH THE STRUCTURAL ENGINEERS DESIGN AND SPECIFICATIONS.

DRAINAGE NOTES

- * ALL DRAINAGE RUNS TO BE ACCESSIBLE ALONG THEIR ENTIRE LENGTH.
- * V.P.I. TO BE CARRIED UP TO 2m ABOVE ANY WINDOW OR DOOR OPENING IN THE BUILDING OR ANY OTHER BUILDING WITHIN A DISTANCE OF 5m.
- * INSPECTION EYES (i.e. 1m) TO BE PROVIDED AT ALL RUNS AND JUNCTIONS OF SOIL AND WASTE PIPES.
- * FLOORING EYES (i.e. 1m) TO BE PROVIDED AT HEADS OF DRAINS AND AT A MAXIMUM OF 5m SPACINGS ALONG RUNS OF DRAINS.
- * MANHOLE COVERS TO BE PROVIDED AT GROUND LEVEL FOR ALL BELOW PAVING.
- * RESEAL TRAPS TO BE PROVIDED TO ALL WASTE FITTINGS.
- * SOIL INTERDRAINS PASSING UNDER BUILDING TO BE ENCASED IN 150mm CONCRETE ALL ROUND AND BE PROVIDED WITH 1:4% AS CLOSE TO THE BUILDING AS POSSIBLE AT BOTH ENDS.
- * SOIL WATER PIPES HAVING A VERTICAL DROP EXCEEDING 1200mm TO THE MAIN DRAIN TO BE ANTI-SIPHONED.
- * ALL BRANCH DRAINS EXCEEDING 6m IN LENGTH TO BE VENTED.
- * UPVC PIPES ARE TO BE LAID IN ACCORDANCE WITH THE MANUFACTURERS TECHNICAL SPECIFICATIONS.

FIRE DEPARTMENT'S REQUIREMENTS

- * ALL WORK IS TO COMPLY WITH SABS 400.
- * ALL EXTINGUISHERS TO BE INSTALLED IN ACCORDANCE WITH SABS 5103.
- * FIRE HOSE REELS TO BE INSTALLED IN ACCORDANCE WITH SABS 543.
- * FIRE EXTINGUISHERS TO BE HAND OR PUMPED AND BE LOCATED IN SECURE PORTIONS AS INDICATED ON PLAN.
- * CLASS 1 FIRE DOORS TO COMPLY WITH SABS 155 AND TO BE FITTED WITH APPROVED SELF-CLOSING OR AUTOMATIC CLOSING DEVICES.
- * STRUCTURAL BEAMS AND COMPONENTS TO COMPLY WITH SABS 155.
- * FIRE EXIT DOORS ARE TO BE FITTED WITH EMERGENCY EXIT LOCKSETS.
- * SYMBOLIC SAFETY SIGNS TO BE IN ACCORDANCE WITH SABS 1186 AND POSITIONED AS REQUIRED BY THE FIRE DEPARTMENT.

248.41 ha


PHASE 1 - AIR SIDE		
Name	Occupancy	Area
B01	AIRCRAFT PARKING POSITION	7225 m²
B02	MRO APRON	15374 m²
B12	CARGO APRON	Not Placed

MRO
FBO
GA
GSE
ARFF
FATO
WTWP/WTWW
RDTs
PAPI

Maintenance Repairs and Operations
Fixed Based Operators
General Aviation
Ground Support Equipment
Aircraft Rescue and Firefighting
Final Approach and Take-off (Helipad)
Wastewater Treatment Plant / Works
Remote Digital Control Tower System
Precision Approach Path Indicator

PHASE 1 - AIR SIDE		
Name	Occupancy	Area
C08	ESKOM INCOMING & LS SUBSTATION	7056 m²
C11.1	SUBSTATION	408 m²
C11.2	SUBSTATION	408 m²
C12	RDTs	225 m²

PHASE 1 - AIR SIDE		
Name	Occupancy	Area
D01.1	LOCALIZER	265 m²
D01.2	LOCALIZER	265 m²
D02.1	GLIDEPATH ANTENNA	500 m²
D02.2	GLIDEPATH ANTENNA	500 m²
D03.1	PAPI	252 m²
D03.2	PAPI	252 m²

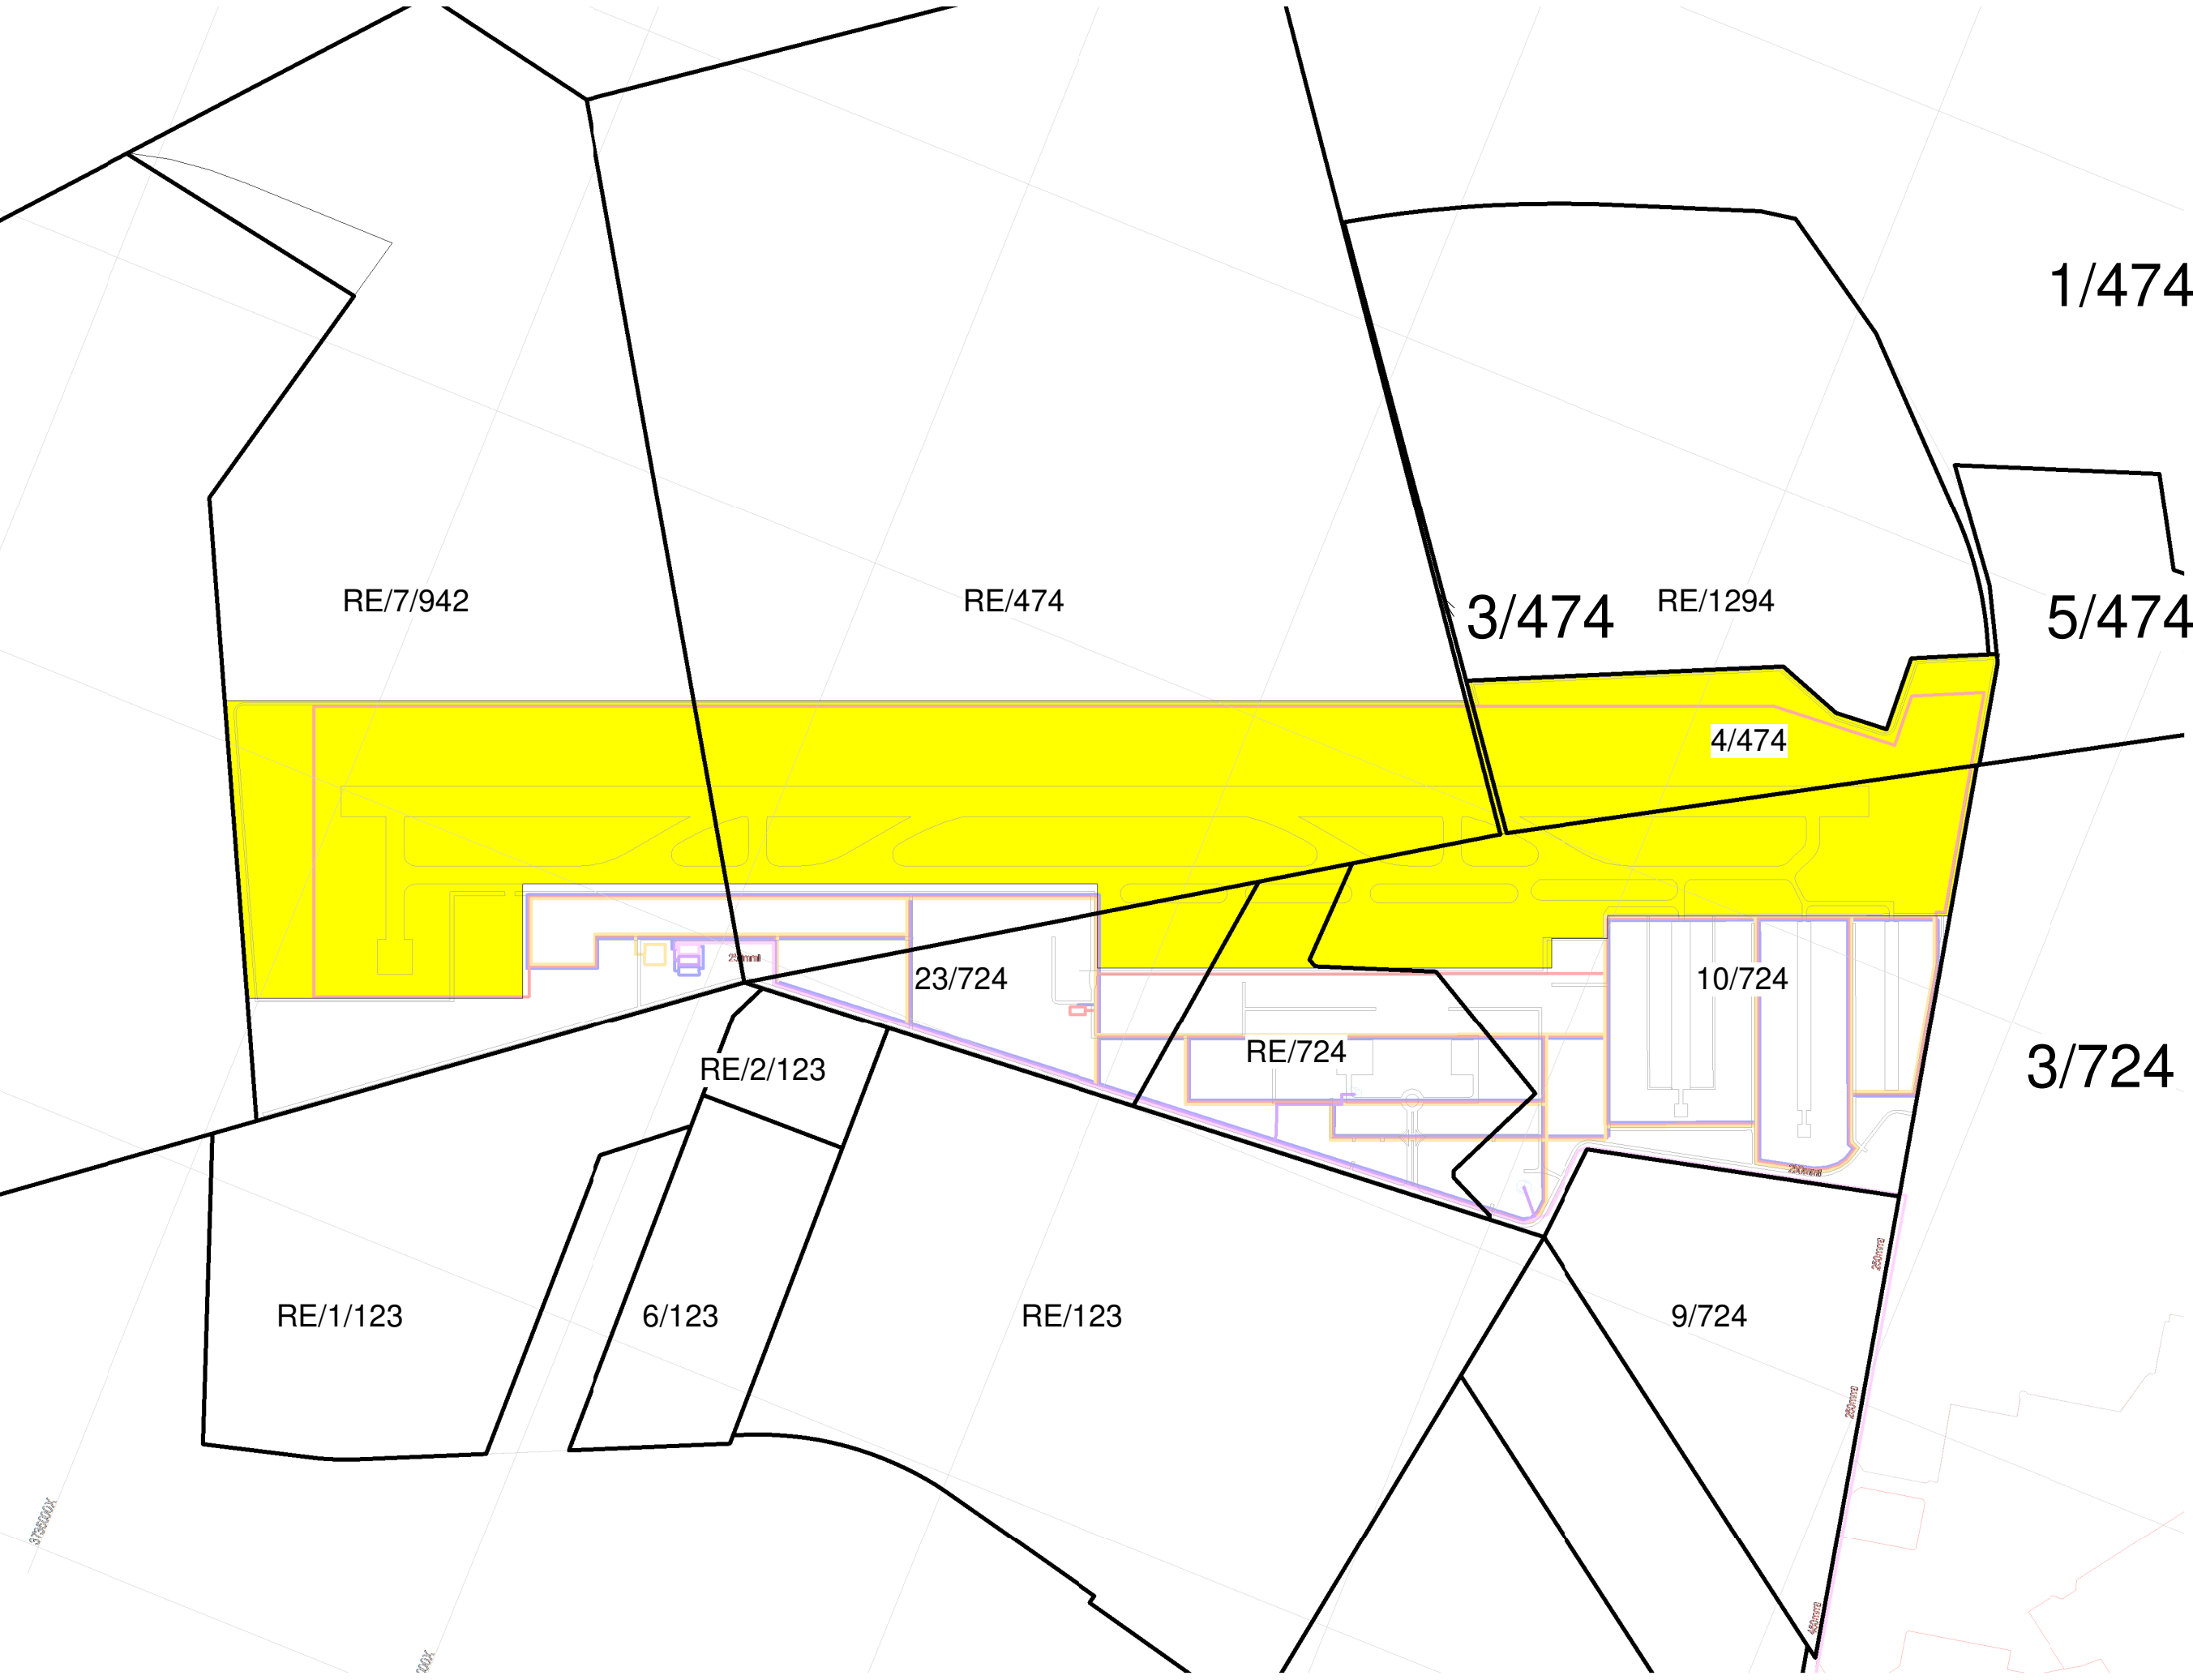

Key Plan - AIRPORT AIR SIDE PRECINCT PHASE 1

SITE PLAN AIRPORT AIR SIDE PRECINCT PHASE 1

0

For Submission

2024-06-01

New

Description

Revision Date



UNIT 10 First Floor
BOERJUN BUSINESS PARK
BOERJUN
on Kelly & Bosbok street
2106
CAPEX PROJECTS Tel: 011 702 4269 9169

CLIENT

Client

Engineer

Registration NO.

Designer

CLIENT

CAPE WINELANDS AIRPORT (Pty) Ltd

TITLE

SITE PLAN AIRPORT AIR SIDE PRECINCT PHASE 1

DRAWING

CWA - SITE PLANS

SIZE

A0

DWG NO.

2024-3297_412

REV

0

SCALE

As indicated

DATE

2024-06-01

DRAWN BY

CPH 02895

THIS DRAWING IS THE CONFIDENTIAL PROPERTY OF CAPEX PROJECTS AND MAY NOT BE DISCLOSED TO A THIRD PARTY. COPIES OR REPRODUCTIONS IN WHOLE OR IN PART WITHOUT THE WRITTEN PERMISSION OF CAPEX PROJECTS. THIS DRAWING IS NOT VALID UNLESS SIGNED BY THE PERSON INDICATED IN THE SPACE ALLOCATED FOR APPROVAL.

GENERAL NOTES



- * ALL BUILDING WORK AND BUILDING REQUIREMENTS ARE TO BE CARRIED OUT IN STRICT ACCORDANCE WITH THE REQUIREMENTS OF THE NATIONAL BUILDING REGULATIONS AND BUILDING ENDSORS AT THE 100 OF 1077.
- * THIS DRAWING IS NOT TO BE SCALED. USE FIGURED DIMENSIONS ONLY.
- * ALL DIMENSIONS INCLUDE STELLS ETC. TO BE CHECKED ON SITE BEFORE ANY WORK IS COMMENCED.
- * ANY DISCREPANCIES, QUERIES, ETC. RELATED TO THIS DRAWING ARE TO BE REFERRED TO CAPEX PROJECTS BEFORE ANY WORK IS COMMENCED.
- * REINFORCED CONCRETE AND STRUCTURAL STEELWORK IS TO BE IN ACCORDANCE WITH THE STRUCTURAL ENGINEERS DESIGN AND SPECIFICATIONS.

DRAINAGE NOTES


- * ALL DRAINAGE RUNS TO BE ACCESSIBLE ALONG THEIR ENTIRE LENGTH.
- * V.P. TO BE CARRIED UP TO 2m ABOVE ANY WINDOW OR DOOR OPENING IN THE BUILDING OR ANY OTHER BUILDING WITHIN A DISTANCE OF 5m.
- * INSPECTION EYES 150mm TO BE PROVIDED AT ALL RUNS AND JUNCTIONS OF SOIL AND WASTE PIPES.
- * RISING EYES 150mm TO BE PROVIDED AT HEADS OF DRAINS AND AT A MAXIMUM OF 5m SPACINGS ALONG RUNS OF DRAINS.
- * MANHOLE COVERS TO BE PROVIDED AT GROUND LEVEL FOR ALL BELOW PAVING.
- * REVEAL TRAPS TO BE PROVIDED TO ALL WASTE FITTINGS.
- * SOIL WATER DRAINS PASSING UNDER BUILDING TO BE ENCASED IN 150mm CONCRETE ALL ROUND AND BE PROVIDED WITH 1:4% AS CLOSE TO THE BUILDING AS POSSIBLE AT BOTH ENDS.
- * SOIL WATER PIPES HAVING A VERTICAL DROP EXCEEDING 1200mm TO THE MAIN DRAIN TO BE ANTI-VIBRATED.
- * ALL BRANCH DRAINS EXCEEDING 6m IN LENGTH TO BE VENTED.
- * UPVC PIPES ARE TO BE LAID IN ACCORDANCE WITH THE MANUFACTURERS TECHNICAL SPECIFICATIONS.

FIRE DEPARTMENT'S REQUIREMENTS

- * ALL WORK IS TO COMPLY WITH SABS 400.
- * 40 EXTINGUISHERS TO BE INSTALLED IN ACCORDANCE WITH SABS 1000.
- * 10 FIRE REELS TO BE INSTALLED IN ACCORDANCE WITH SABS 540.
- * 10 PORTABLE FIRE EXTINGUISHERS TO BE HAND ON PURPOSE WARE HOUSES AND LOCATED IN SECURE POSITIONS AS INDICATED ON PLAN.
- * CLASS 1 FIRE DOORS TO COMPLY WITH SABS 100 AND TO BE FITTED WITH APPROVED SELF CLOSING OR AUTOMATIC CLOSING DEVICES.
- * STRUCTURAL BEAMS AND COMPONENTS TO COMPLY WITH 177.
- * FIRE EXIT DOORS ARE TO BE FITTED WITH EMERGENCY EXIT LOCKSETS.
- * SYMBOLIC SAFETY SIGNS TO BE IN ACCORDANCE WITH SABS 1000 CODE 1186 AND POSITIONED AS REQUIRED BY THE FIRE DEPARTMENT.

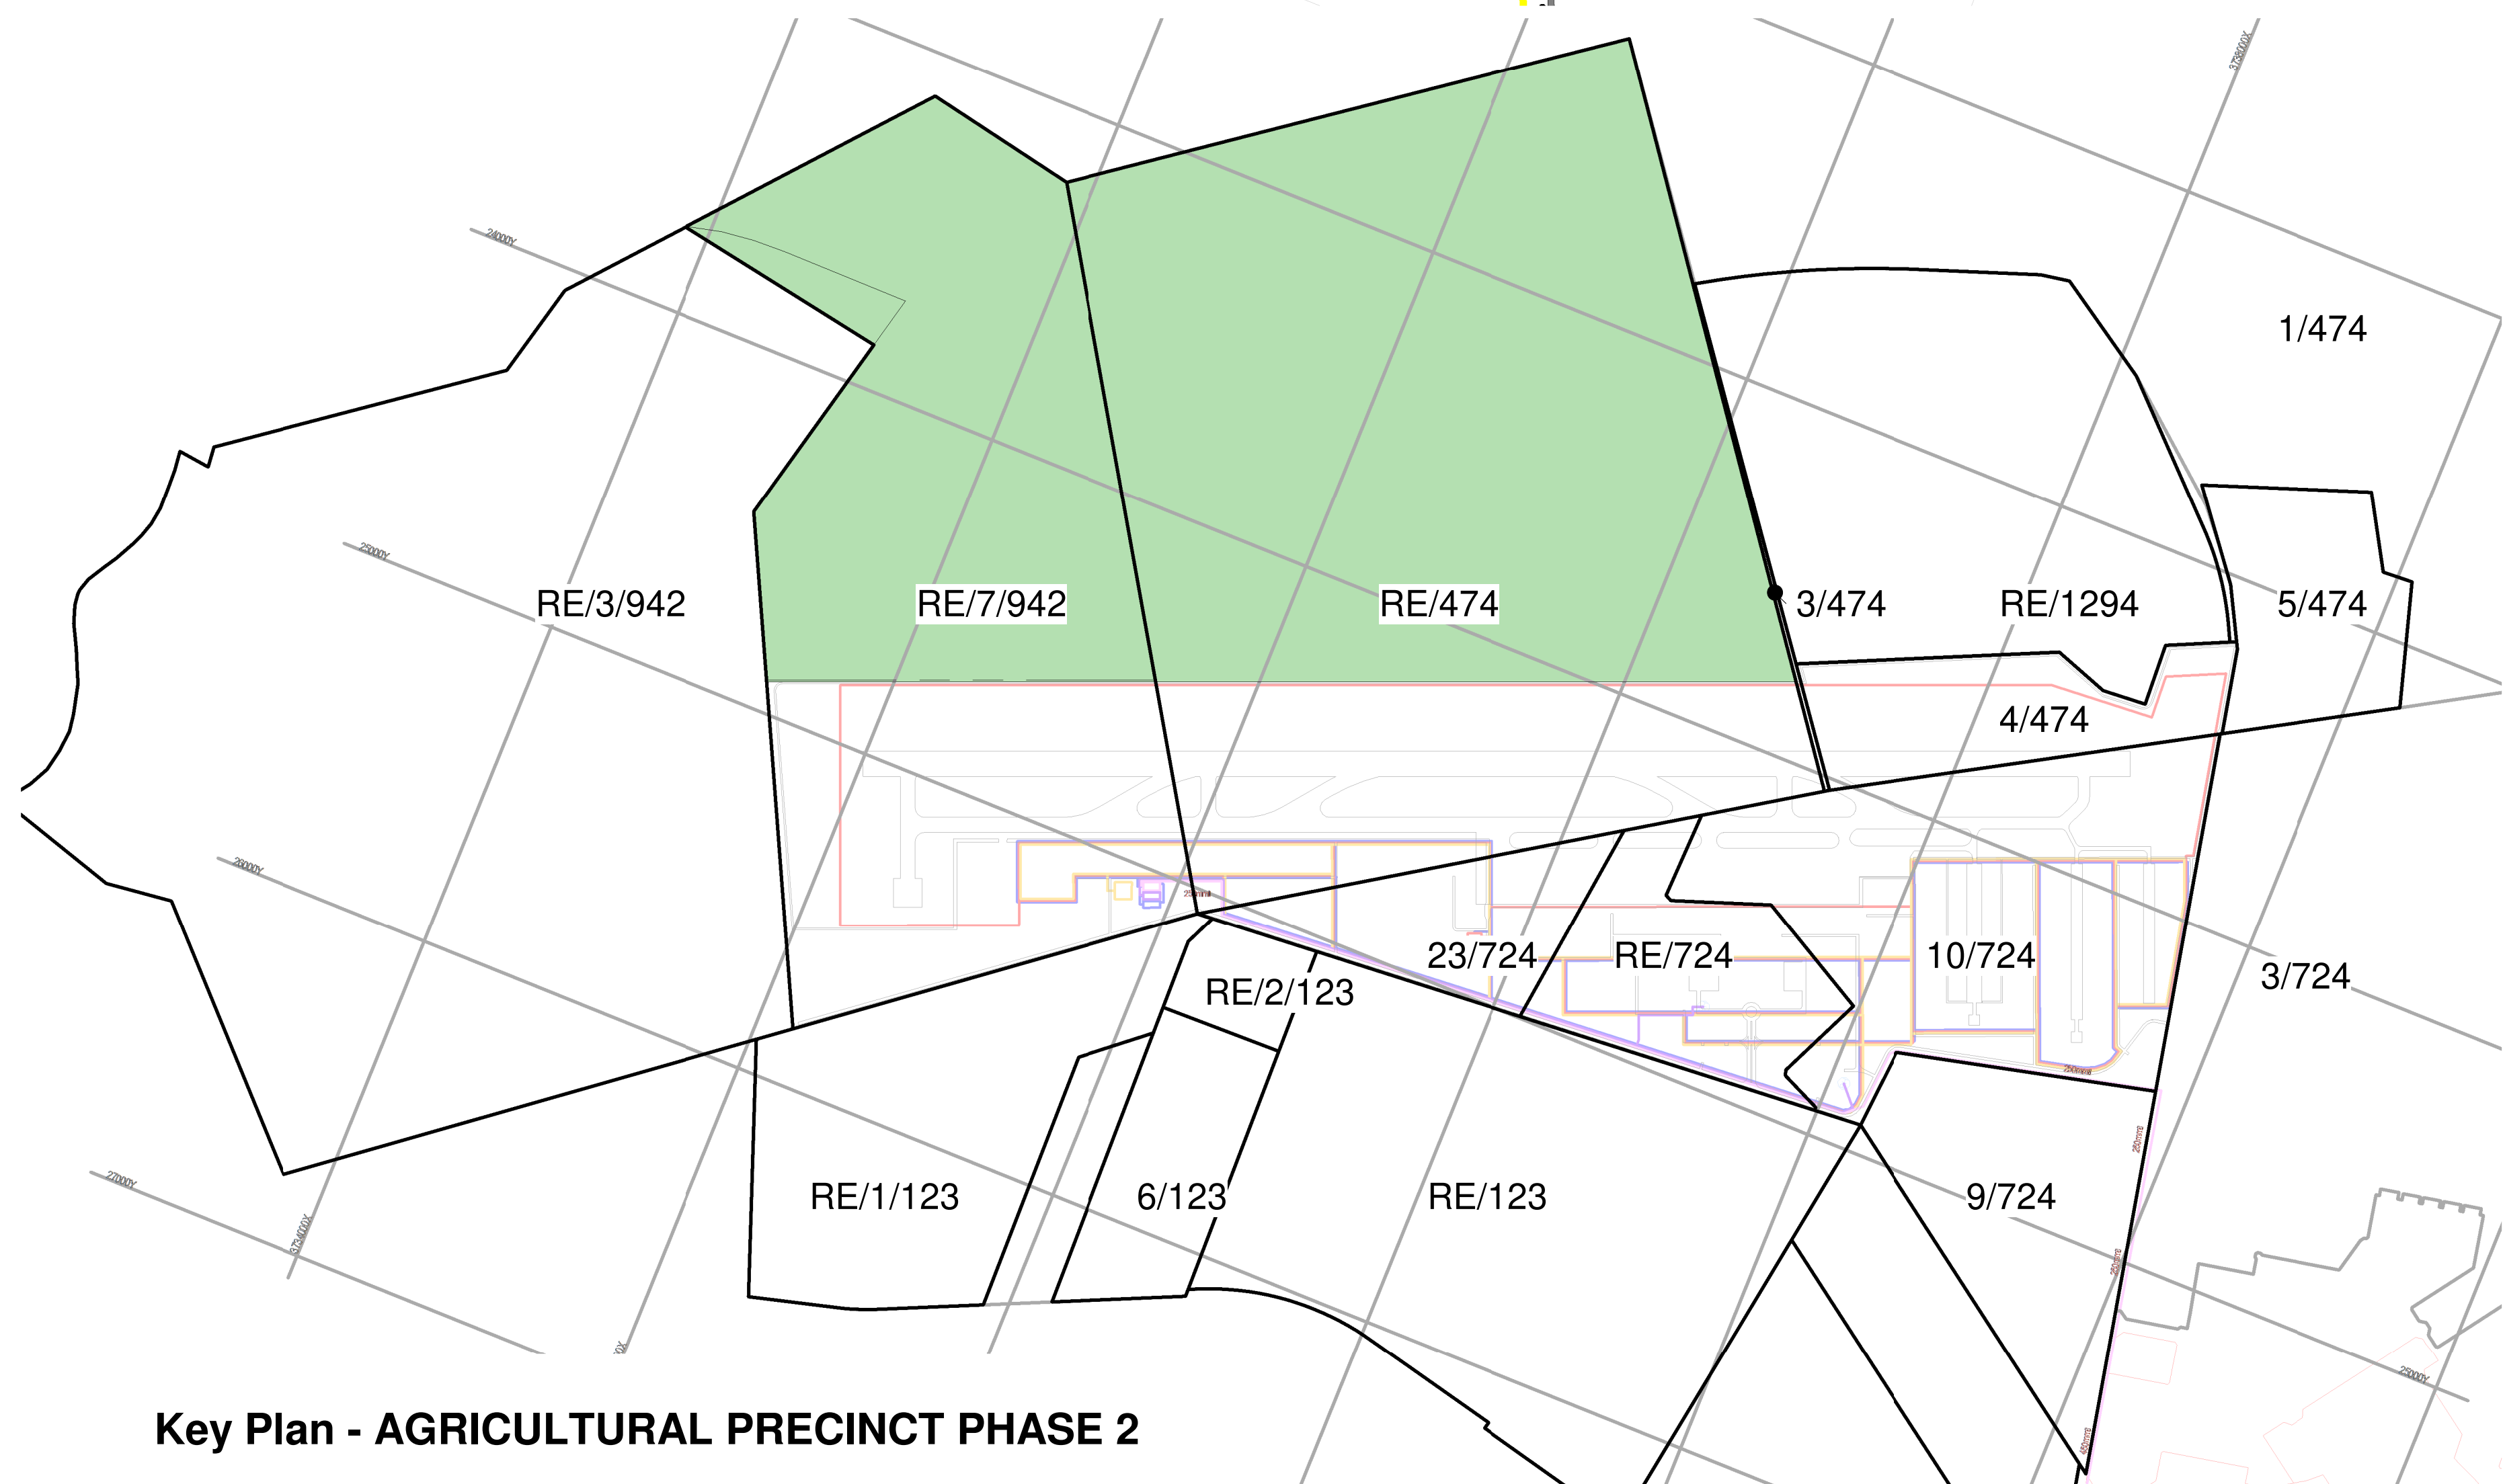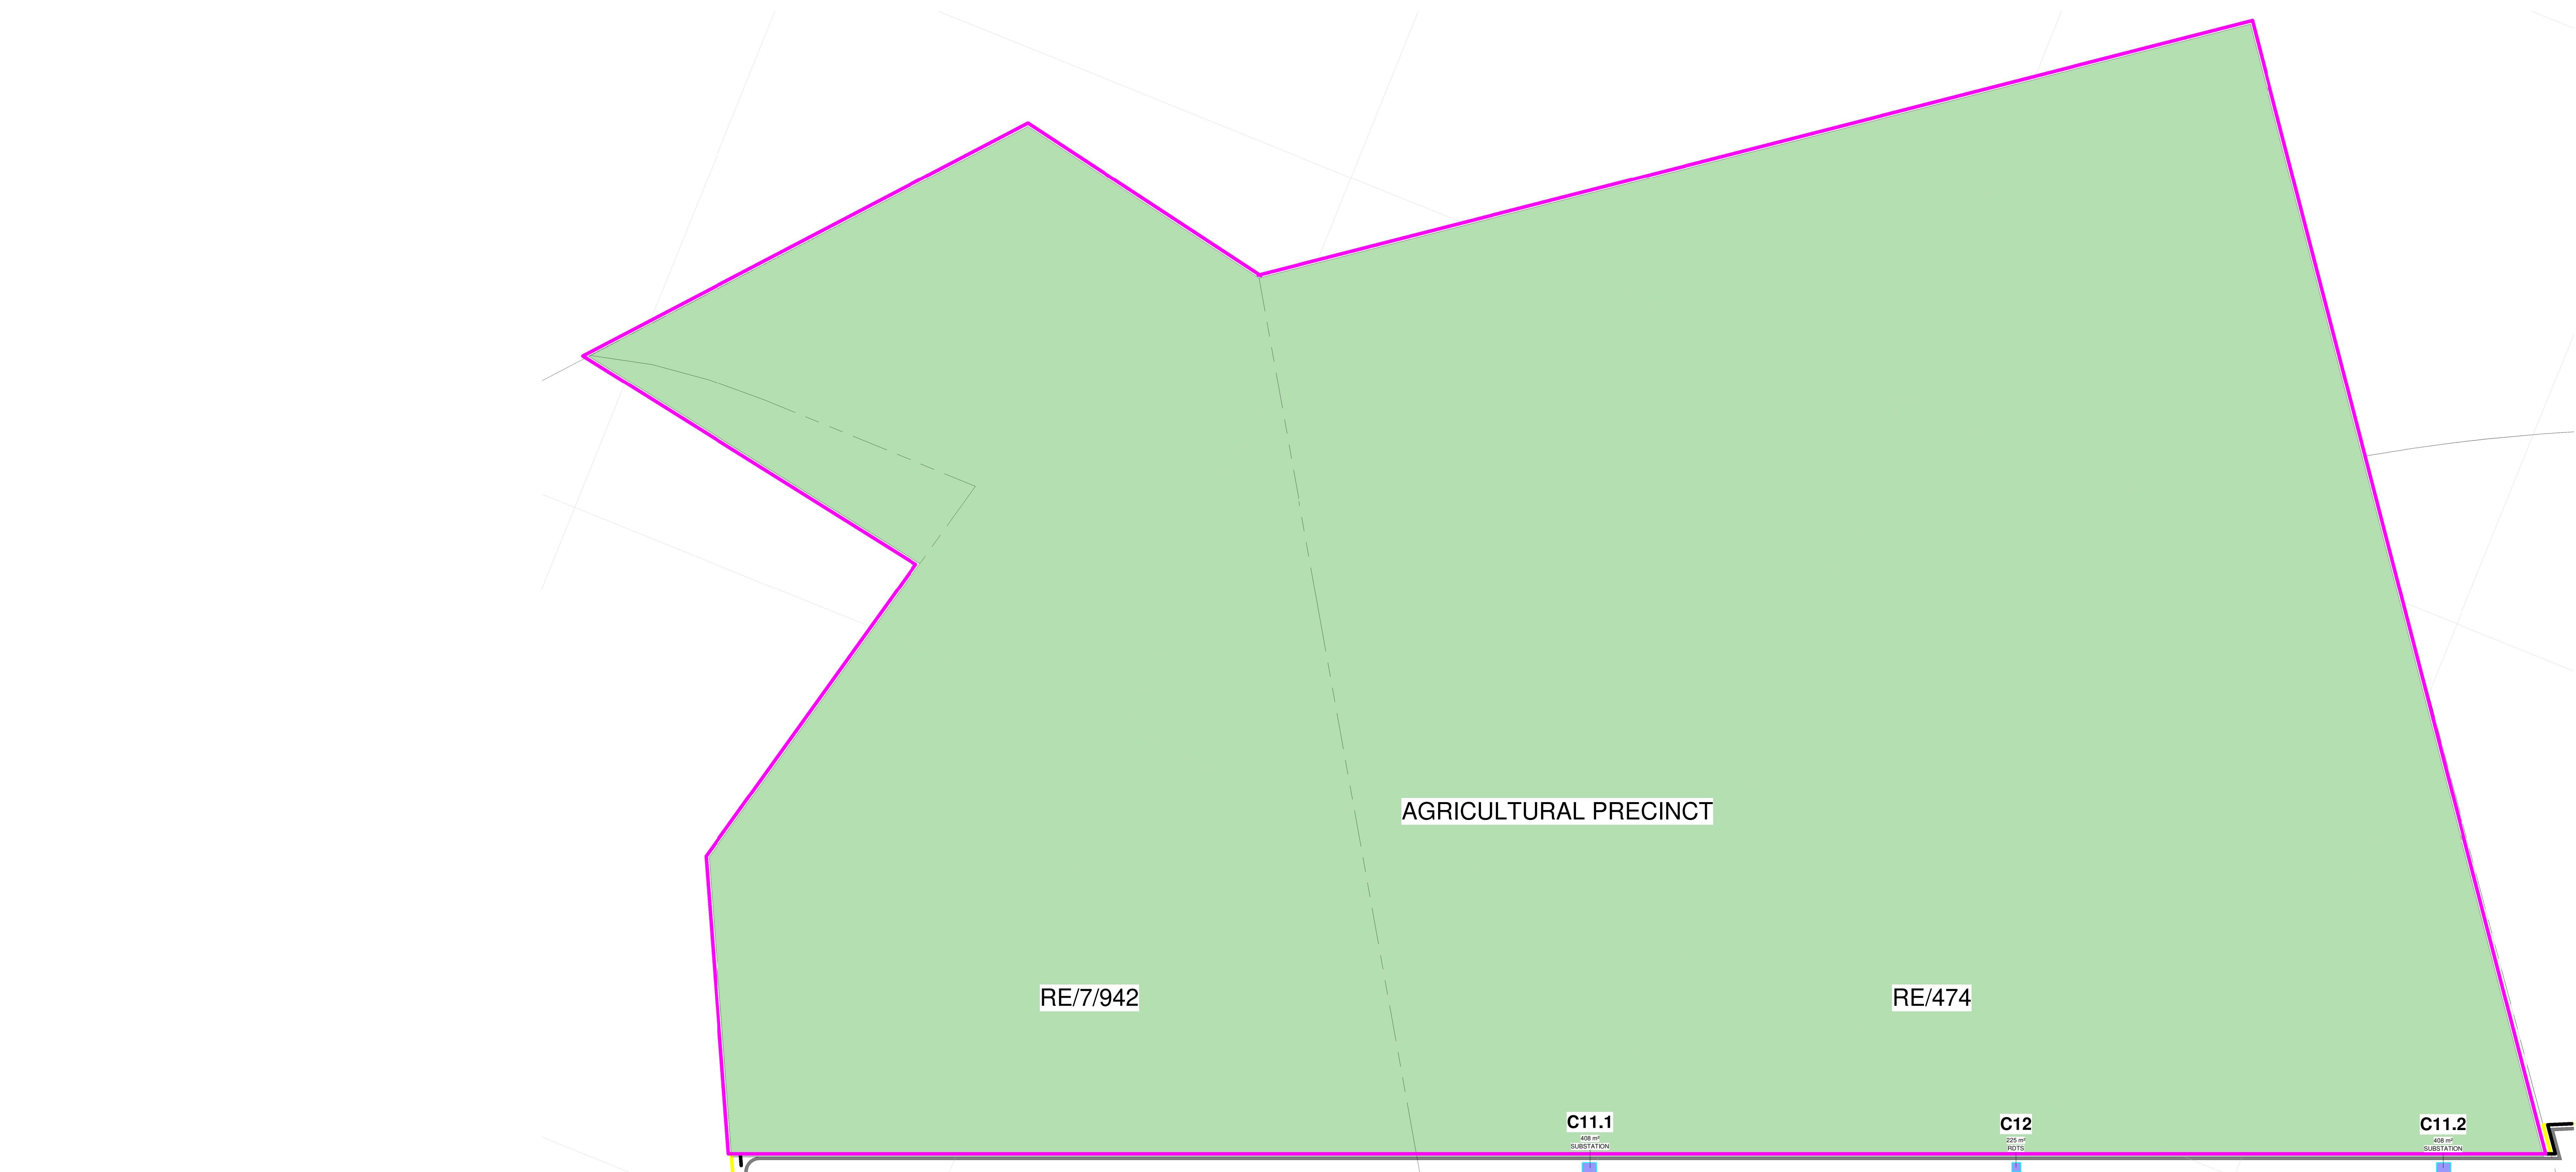

Key Plan - AGRICULTURAL PRECINCT PHASE 2

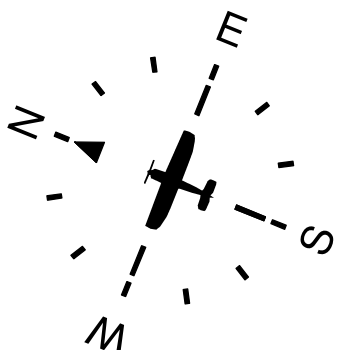

SITE PLAN AGRICULTURAL PRECINCT PHASE 2

443.63 ha

- MRO
 - FBO
 - GA
 - GSE
 - ARFF
 - FATO
 - WTWP/WTWW
 - RDTS
 - PAPI
 - ASS
- Maintenance Repairs and Operations
Fixed Based Operators
General Aviation
Ground Support Equipment
Aircraft Rescue and Firefighting
Final Approach and Take-off (Helipad)
Wastewater Treatment Plant / Works
Remote Digital Control Tower System
Precision Approach Path Indicator
Aircraft Sanitary Station

0 For Submission 2024-06-01

Rev Description Revision Date



CLIENT



Client

Engineer Registration No. Designer

SAFAT NO.

CLIENT CAPE WINDLANDS AIRPORT (Pty) Ltd

TITLE SITE PLAN AGRICULTURAL PRECINCT PHASE 2

DRAWING CWA - SITE PLANS

SIZE	DATE	DATE	DATE	REV
A0	2024-06-01	2024-06-01	2024-06-01	0
SCALE	As indicated	DATE	2024-06-01	DATE
SCALE	As indicated	DATE	2024-06-01	DATE